


Proposed Side 2 Elevation

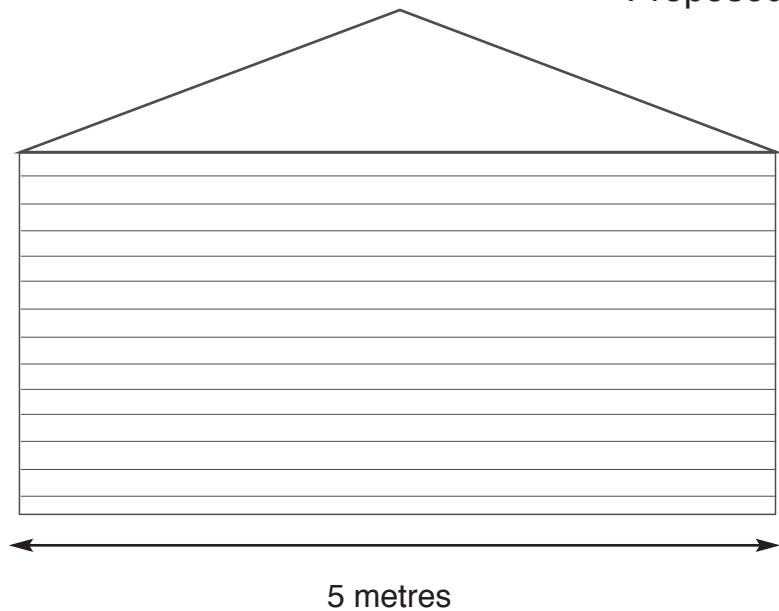

SCALE BAR 1:50

