




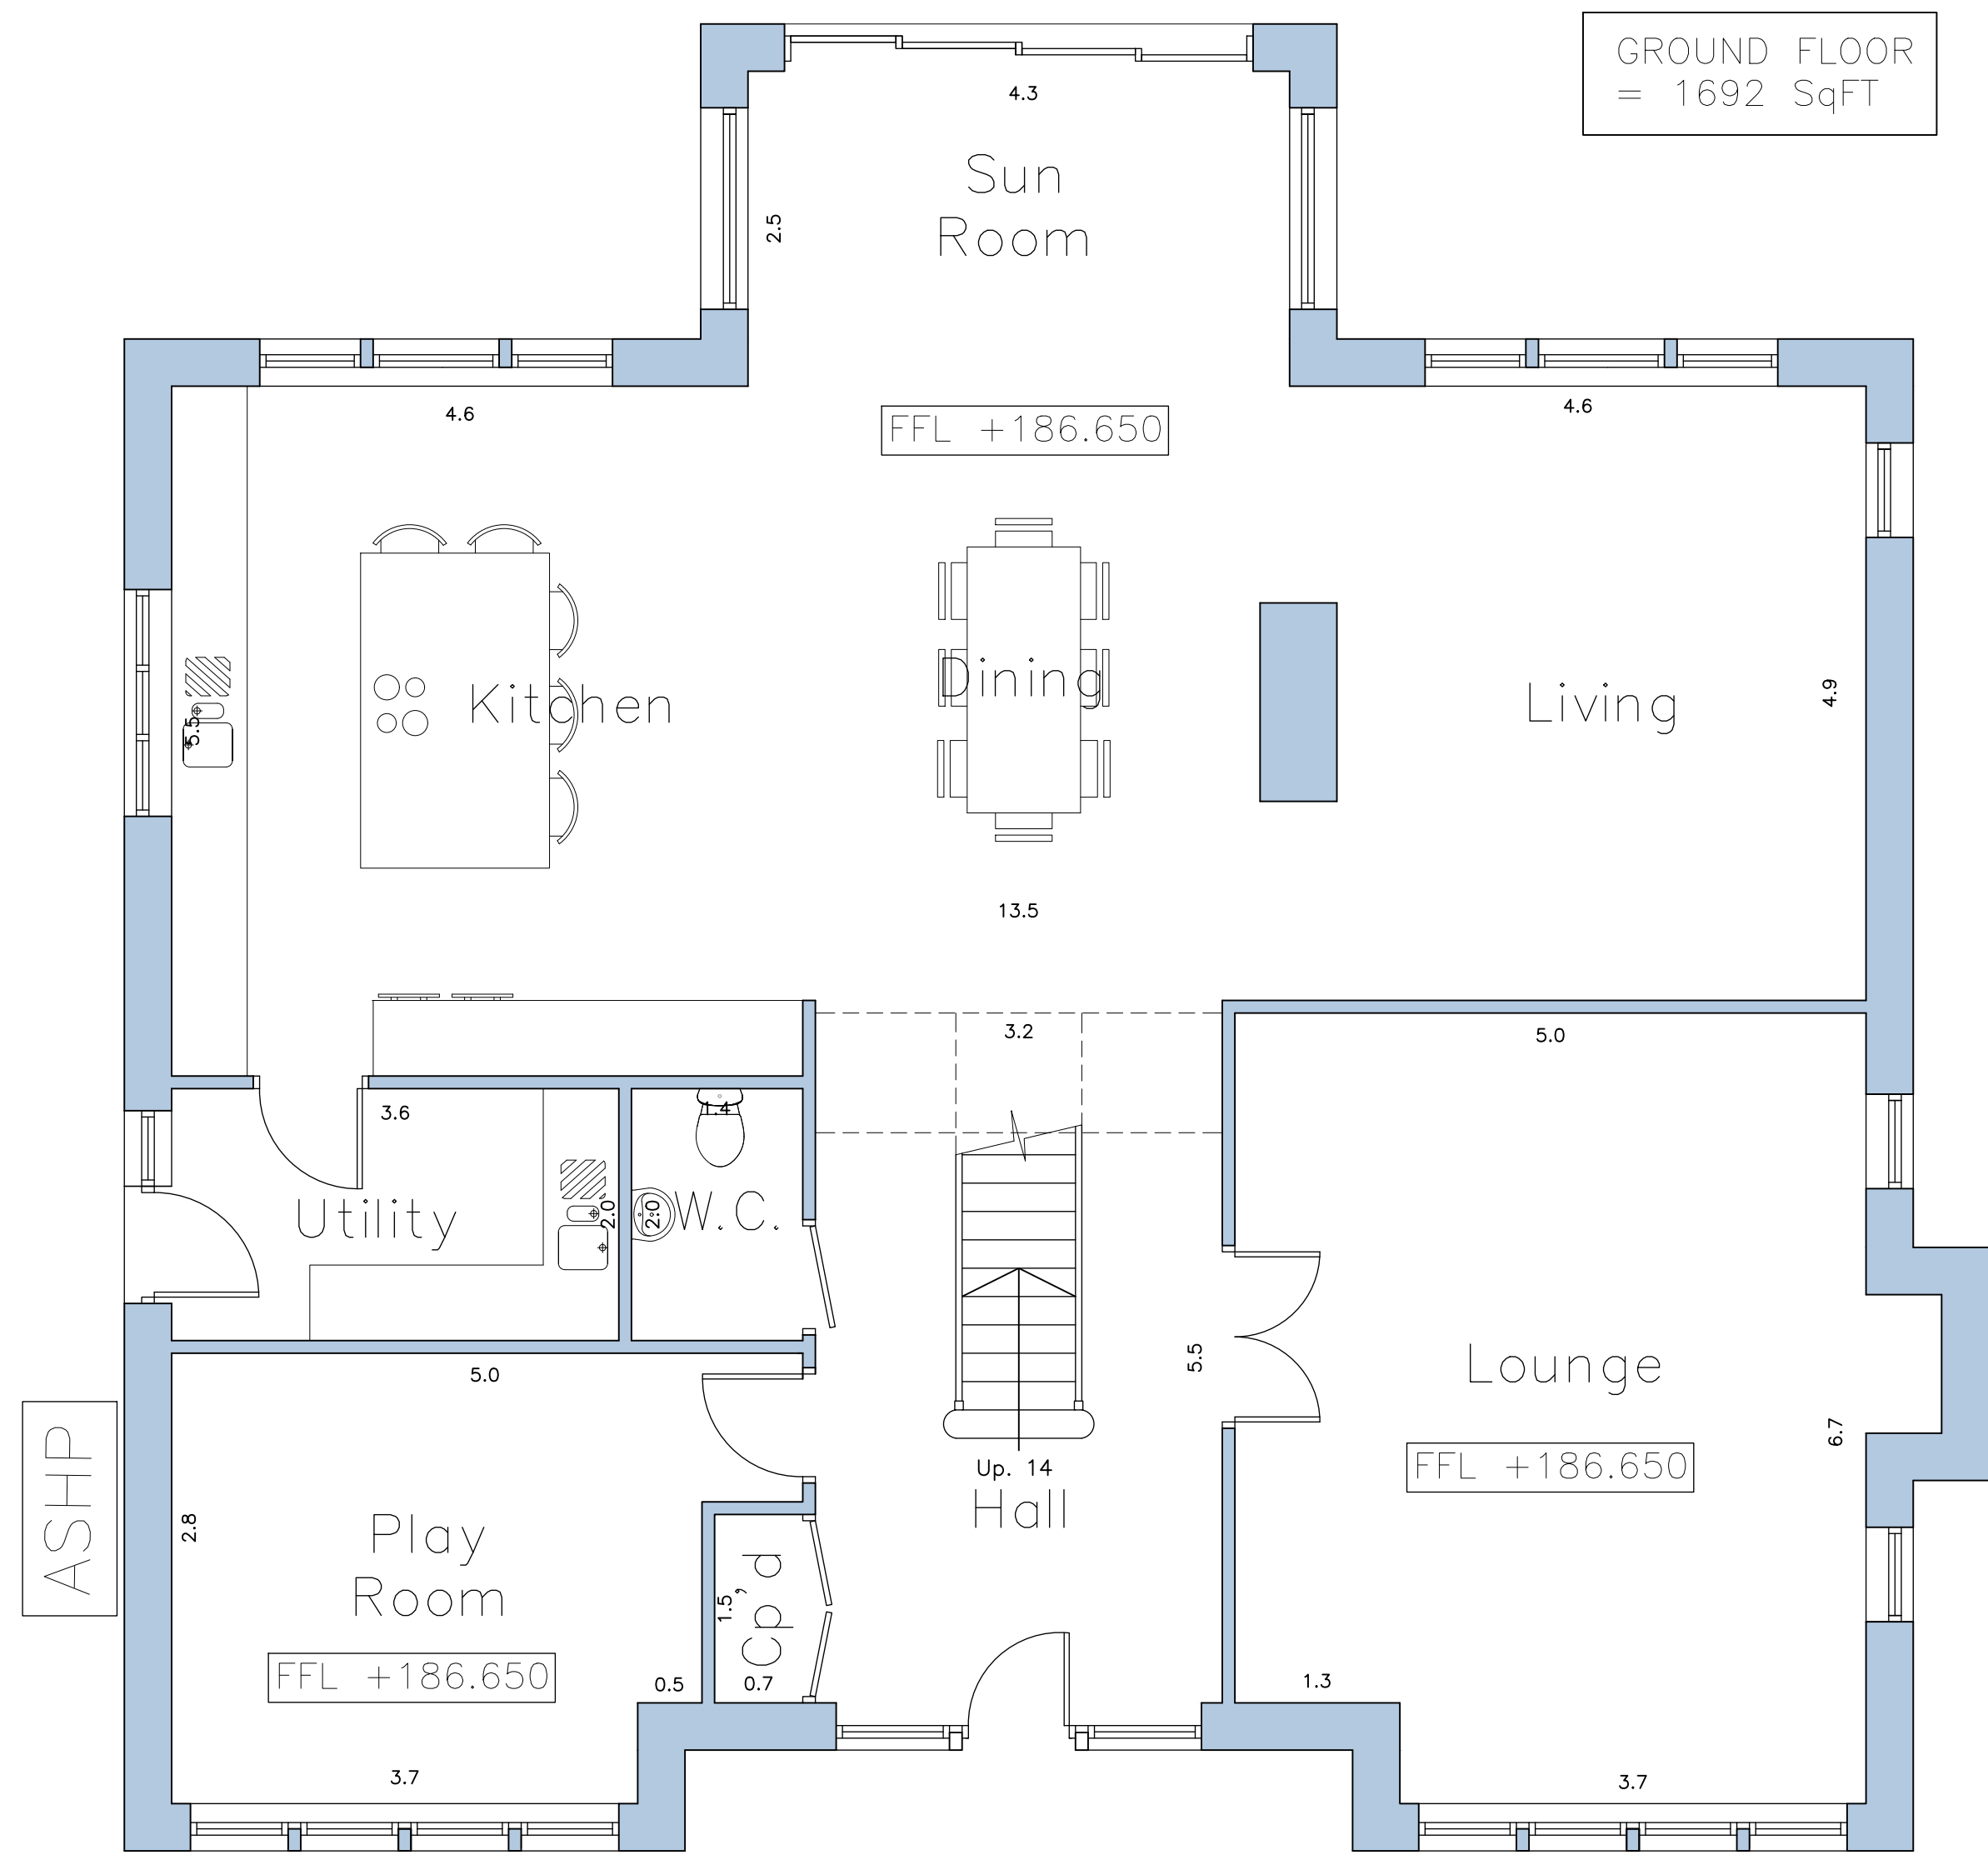


Proposed Ground Floor Layout
Scale 1:50

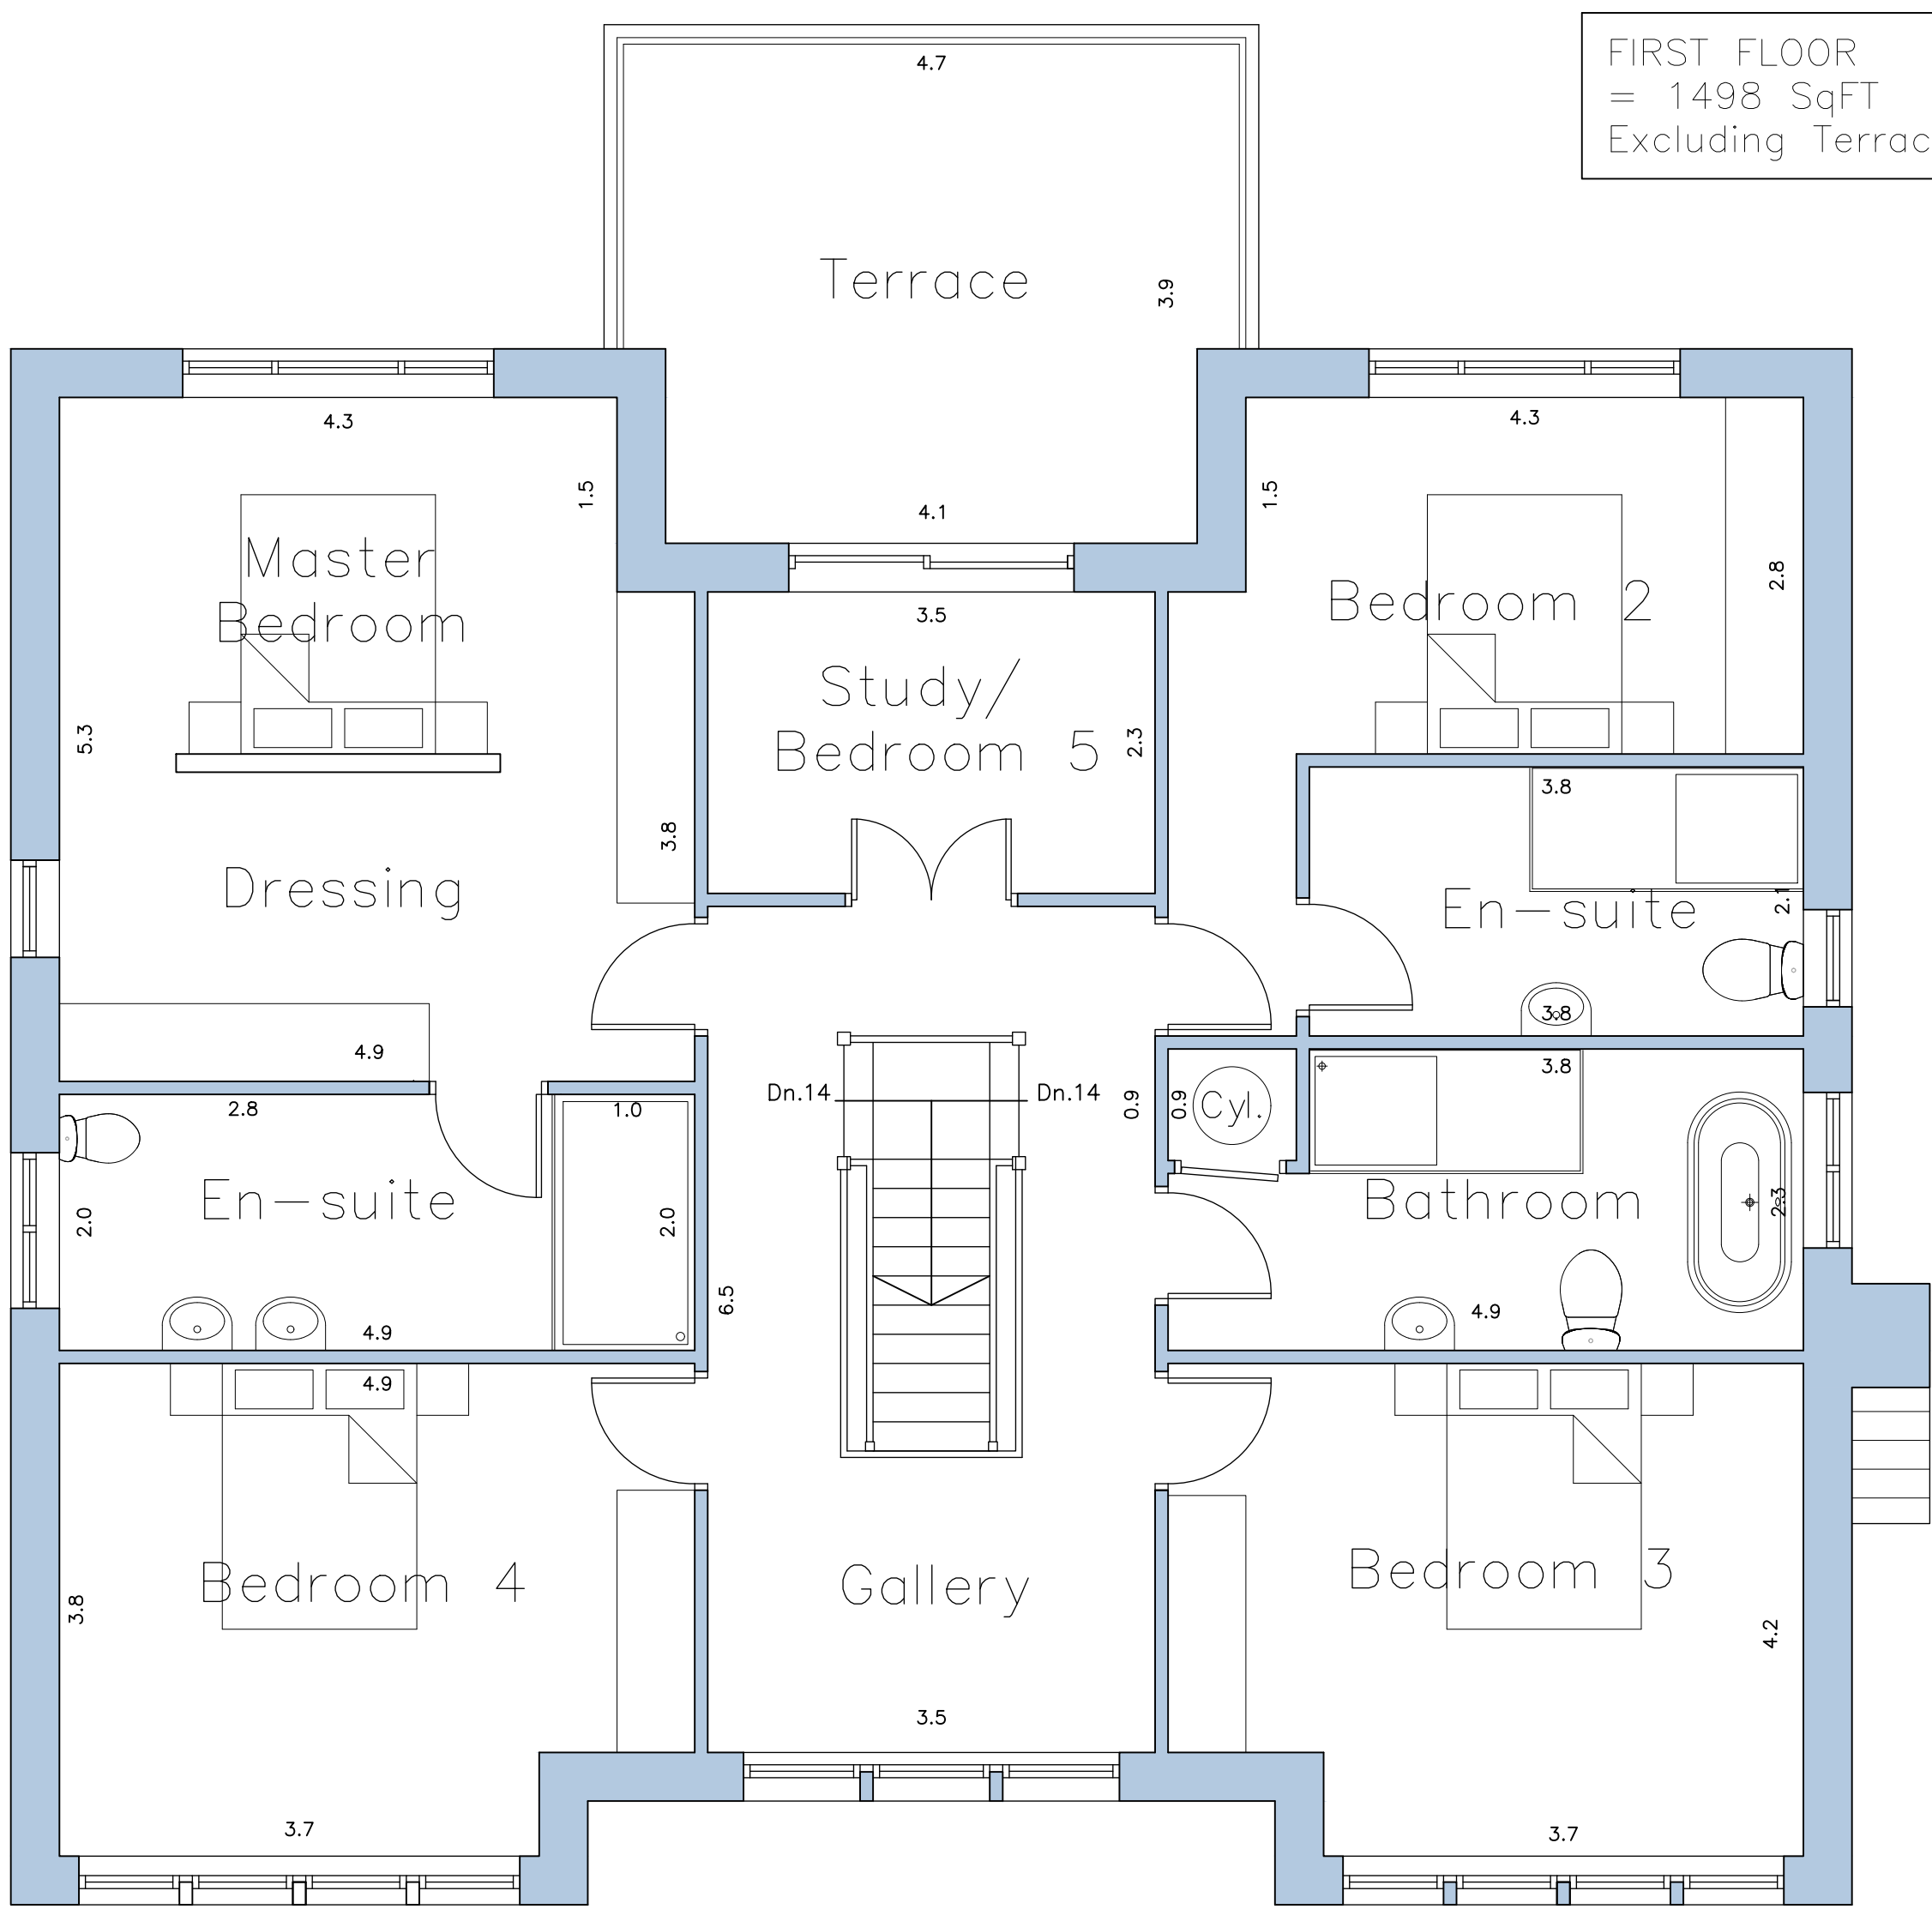

Proposed First Floor Layout
Scale 1:50

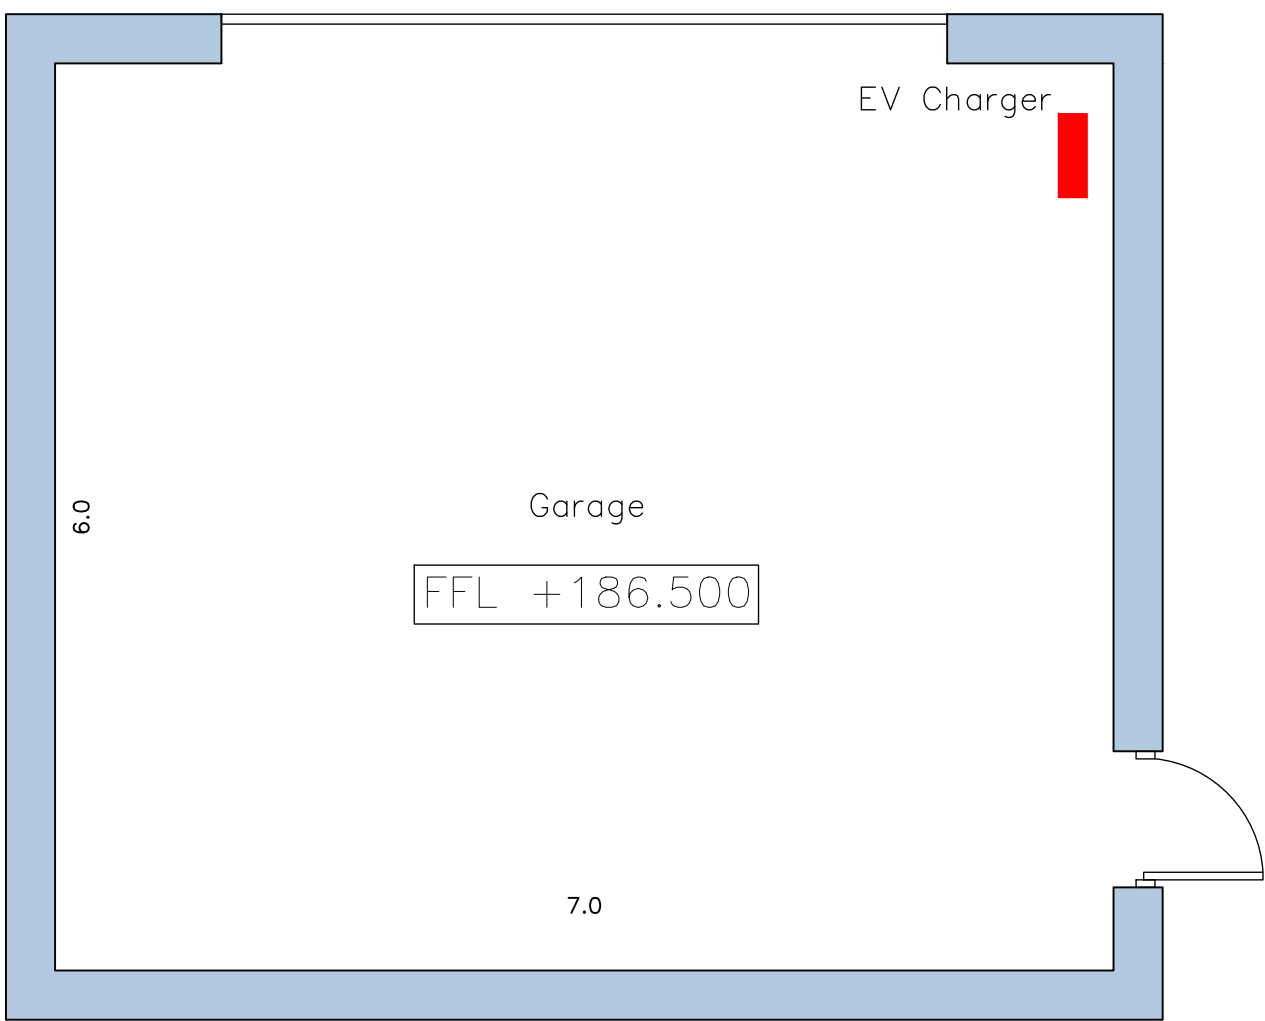

Proposed Garage Floor Layout
Scale 1:50

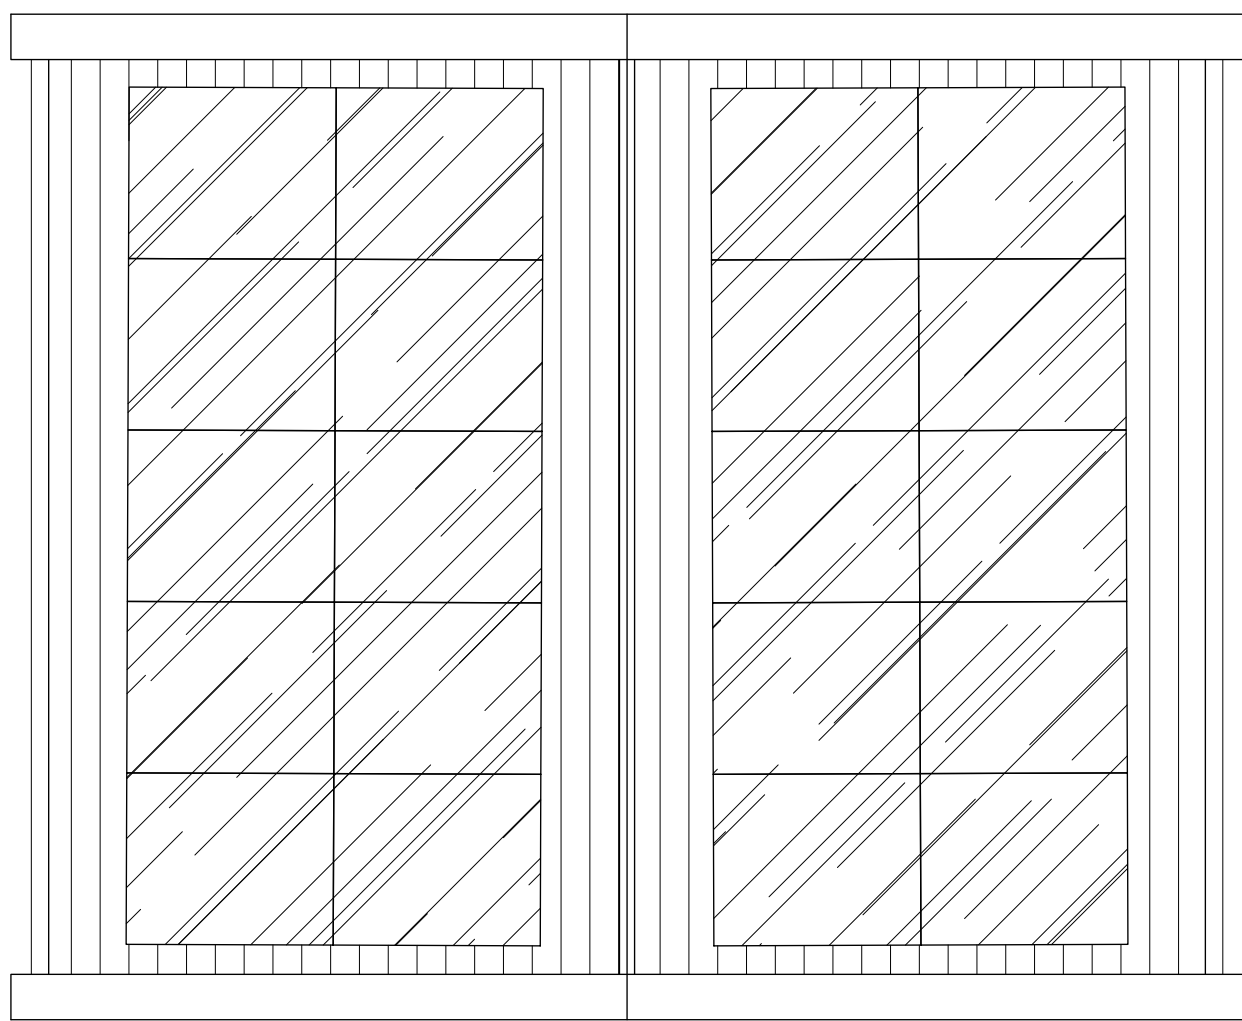

Proposed Garage Roof Layout
Scale 1:50



Recessed Solar Panels
Scale NTS

- NOTES**
1. No dimensions to be scaled. IF IN DOUBT ASK.
 2. All dimensions must be checked and verified on site by the Contractor prior to the commencement of works and Hinchliffe Architecture & Design Ltd. to be notified of any discrepancies.
 3. The copyright of these drawings remains the property of Hinchliffe Architecture & Design Ltd. They must not be reproduced in any way without prior written consent from the originator (Hinchliffe Architecture & Design Ltd.)

A	10/01/26	FIRST ISSUE
	Rev.	Description
Status		
PLANNING		
hinchliffe architecture & design Hinchliffe A&D 24 Carr View Road Huddersfield West Yorkshire HD9 1AG 01484 520 764 info@hinch-architecture.co.uk www.hinch-architecture.co.uk		
Client		
MR T. JONES		
Project		
LAND ADJ. 198 BARNSLEY ROAD HUDDERSFIELD WEST YORKSHIRE HD8 8TS		
Drawing Title		
PROPOSED GROUND & FIRST FLOOR LAYOUT PLOT 1		
Scale (at A1)		Date
1:50		JULY' 2026
Drg. no.		Rev.
361-26-PL02		A