



DENBY DALE
HOUSE TYPE BOOKLET
REPLAN PLOTS 9 & 26-30

1903-HT-05B

SEPTEMBER 2023

Rev B



YORKSHIRE
COUNTRY PROPERTIES

CONTENTS

HOUSE TYPE	DESCRIPTION	DWG NOs
S TYPE	4 BED DETACHED HOUSE	1903-HT-S-01
P TYPE	4 BED DETACHED HOUSE	1903-HT-P-01
C1 TYPE	3 BED DETACHED HOUSE	1903-HT-C1-02
U1 TYPE	4 BED DETACHED HOUSE	1903-HT-U1-01
GARAGE	SINGLE GARAGE	1903-GA-01

HOUSE TYPE S - BARNESLEY ROAD, DENBY DALE



FRONT ELEVATION

9103




REAR ELEVATION




L.H. SIDE ELEVATION



R.H. SIDE ELEVATION

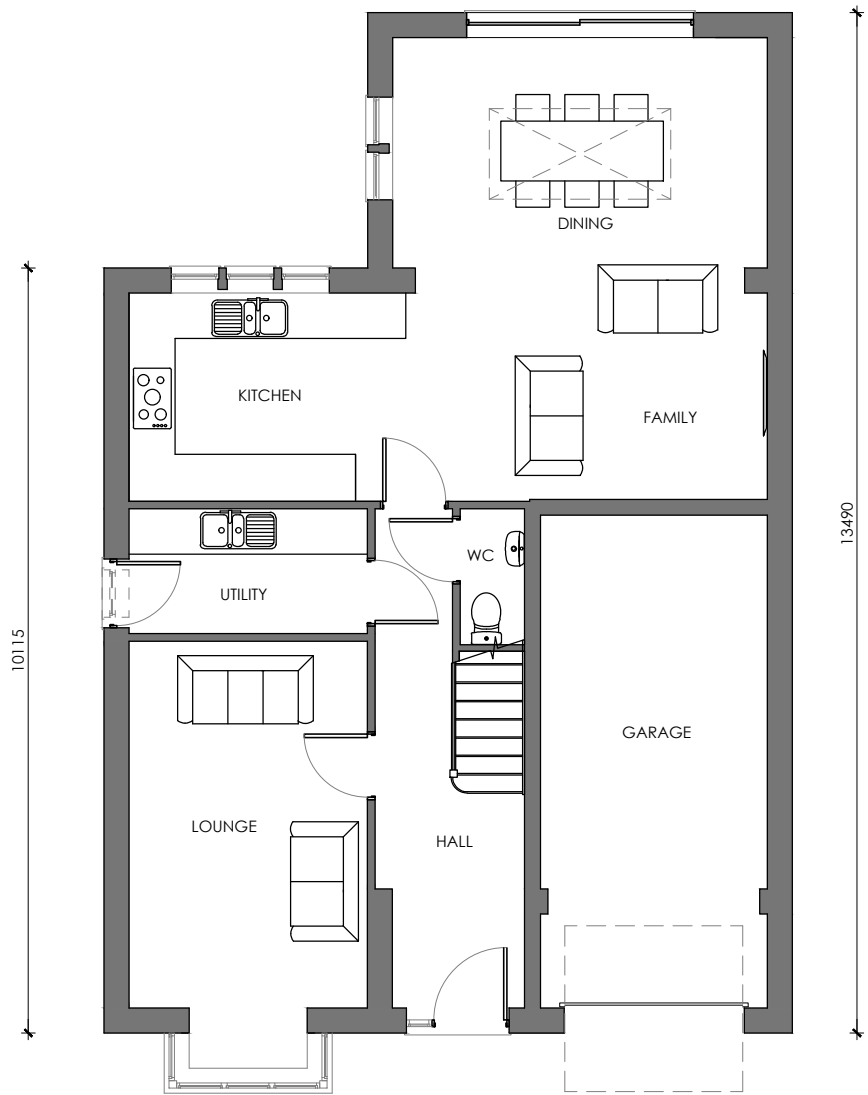

GROUND FLOOR

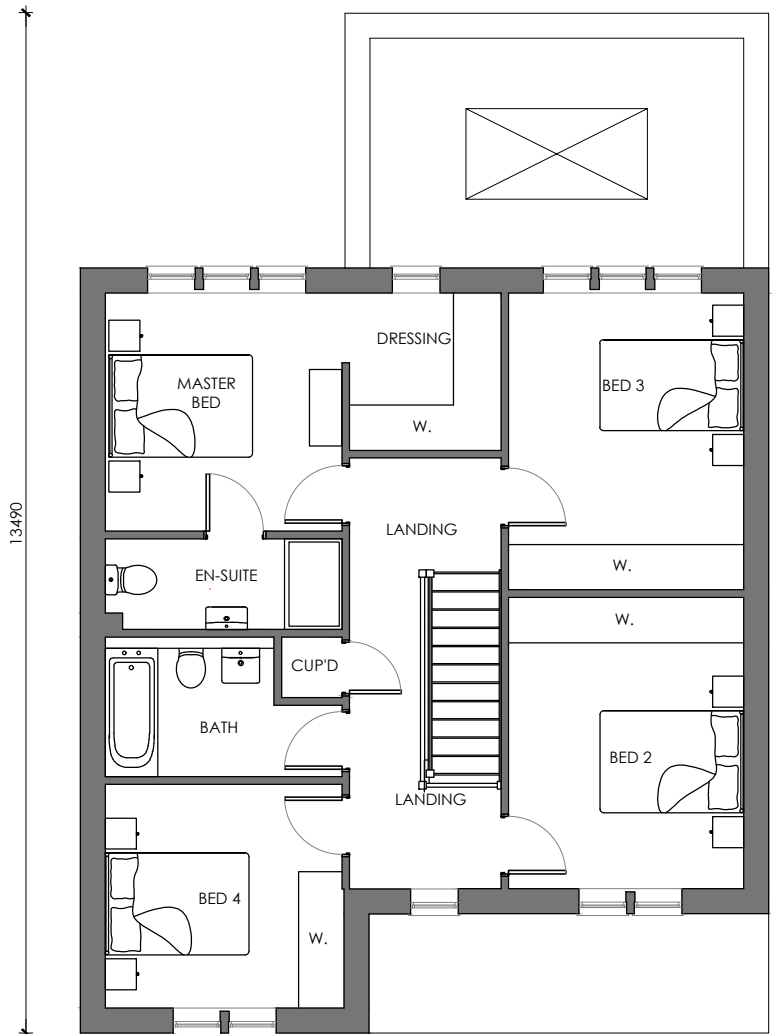

FIRST FLOOR

- REVISIONS:
- | | | |
|----|----------------------------------|----------|
| A. | Parapet wall removed. | 17/12/20 |
| B. | General Amendments. | 14/10/21 |
| C. | Utility window changed for door. | 09/03/22 |
| D. | General Amendments. | 07/04/23 |
| E. | Corbels & parapet removed | 09/09/23 |

HOUSE TYPE S 1903-HT-S-01E
BARNESLEY ROAD, DENBY DALE
YORKSHIRE COUNTRY PROPERTIES
SCALE:1:100@A3 - MAY 2023

HOUSE TYPE P - BARNESLEY ROAD, DENBY DALE




FRONT ELEVATION




L.H. SIDE ELEVATION



REAR ELEVATION

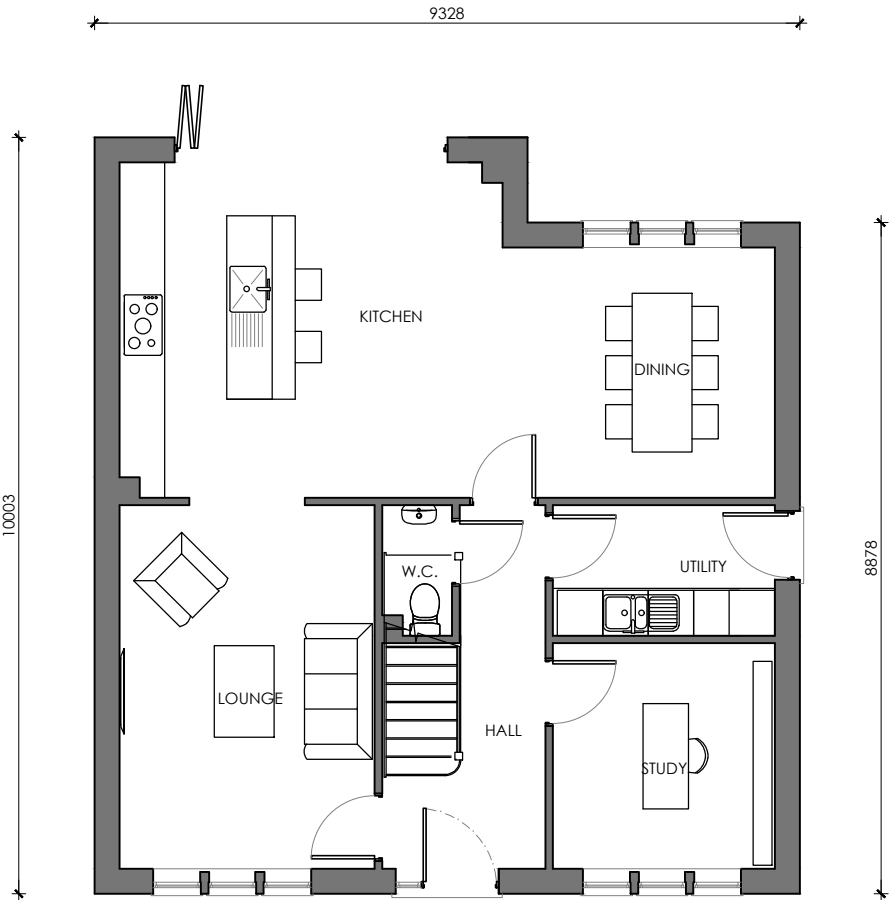

GROUND FLOOR

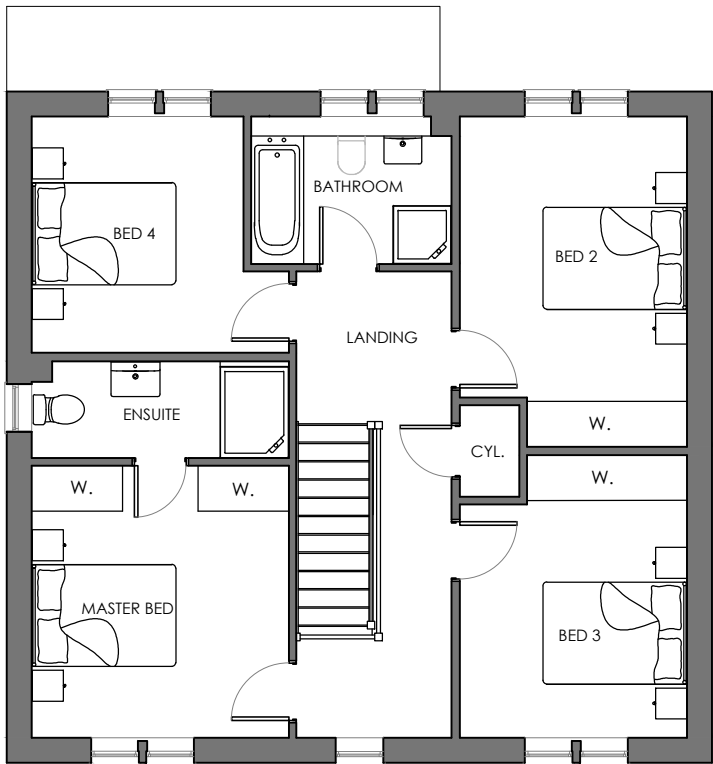

FIRST FLOOR



R.H. SIDE ELEVATION

REVISIONS:
A. General Amendments. 14/10/21
B. General Amendments. 18/01/22
C. General Amendments. 07/06/23

HOUSE TYPE P 1903-HT-P-01C
BARNESLEY ROAD, DENBY DALE
YORKSHIRE COUNTRY PROPERTIES
SCALE:1:100@A3 - MAY 2023

HOUSE TYPE C1- BARNESLEY ROAD, DENBY DALE




FRONT ELEVATION




R.H. SIDE ELEVATION




REAR ELEVATION

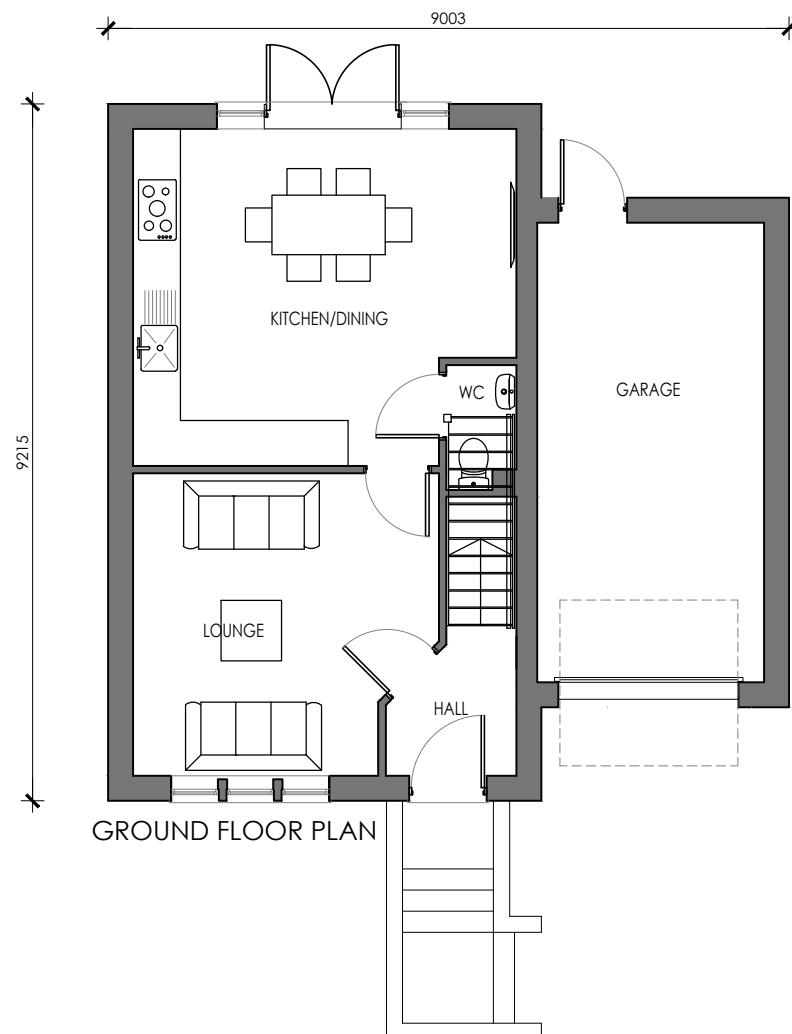

GROUND FLOOR PLAN

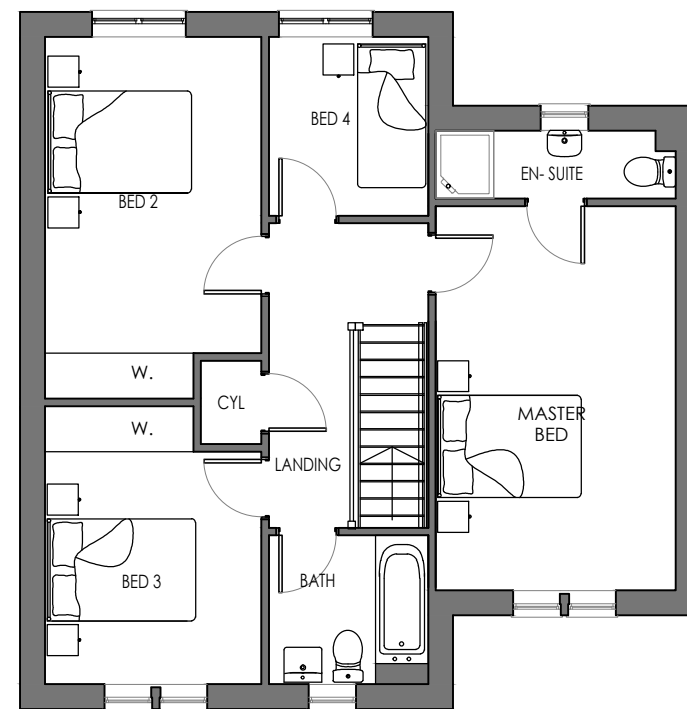

FIRST FLOOR PLAN

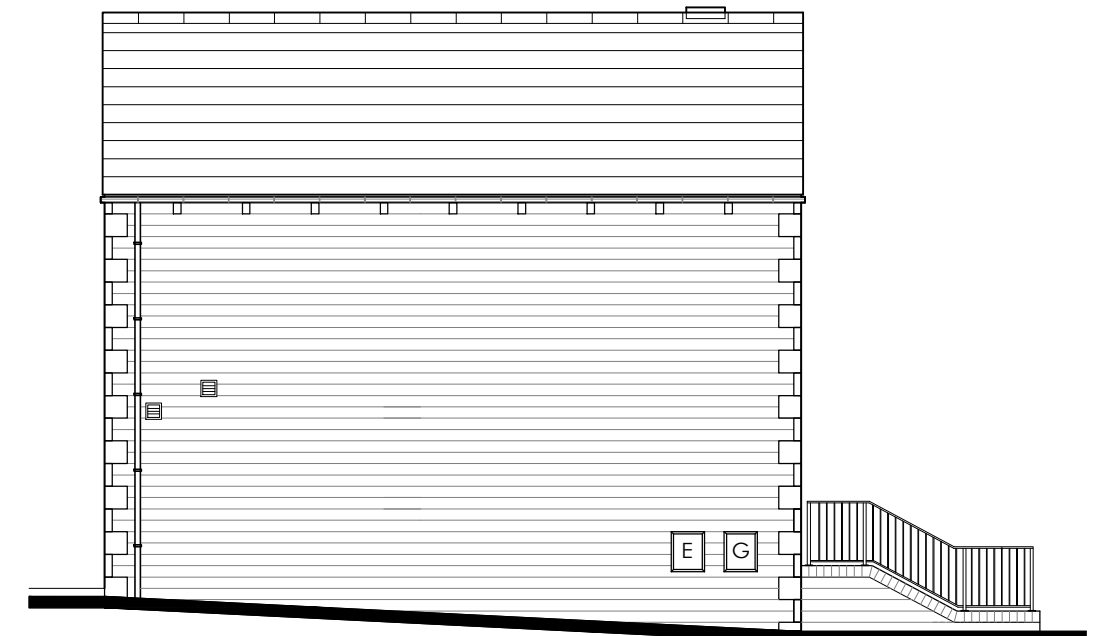

L.H. SIDE ELEVATION

HOUSE TYPE C1 1903-HT-C1-02
BARNESLEY ROAD, DENBY DALE
YORKSHIRE COUNTRY PROPERTIES
SCALE:1:100@A3 - FEB 2024


PARKER PEEL
ARCHITECTURAL

e jp@parkerpeel.co.uk w www.parkerpeel.co.uk t01924 921 860

HOUSE TYPE U1 - BARNESLEY ROAD, DENBY DALE




FRONT ELEVATION

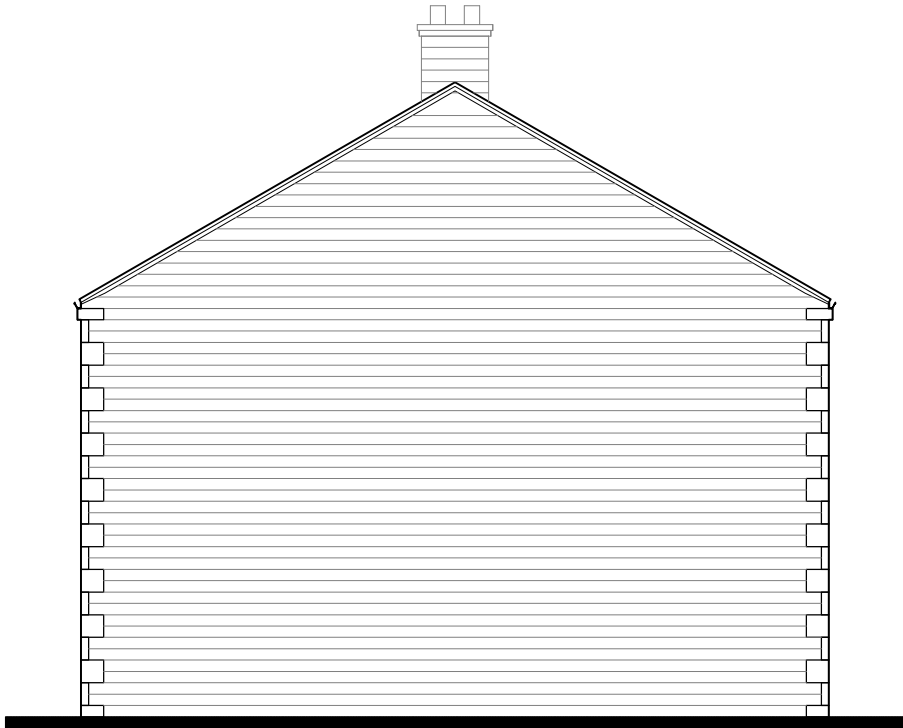


R.H. SIDE ELEVATION




REAR ELEVATION

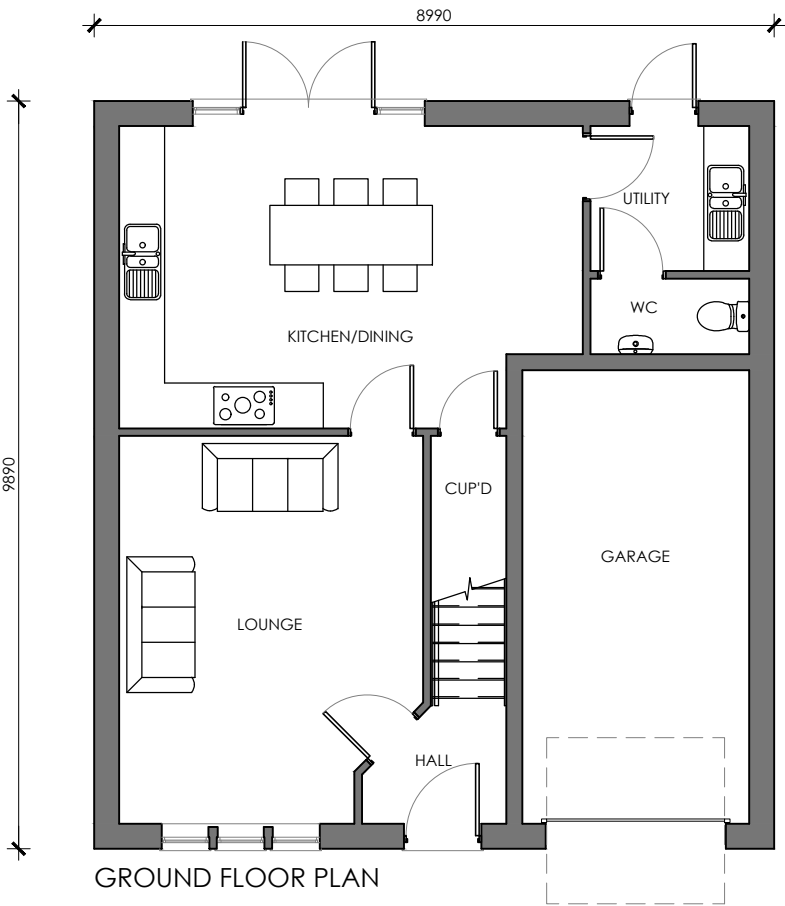

GROUND FLOOR PLAN

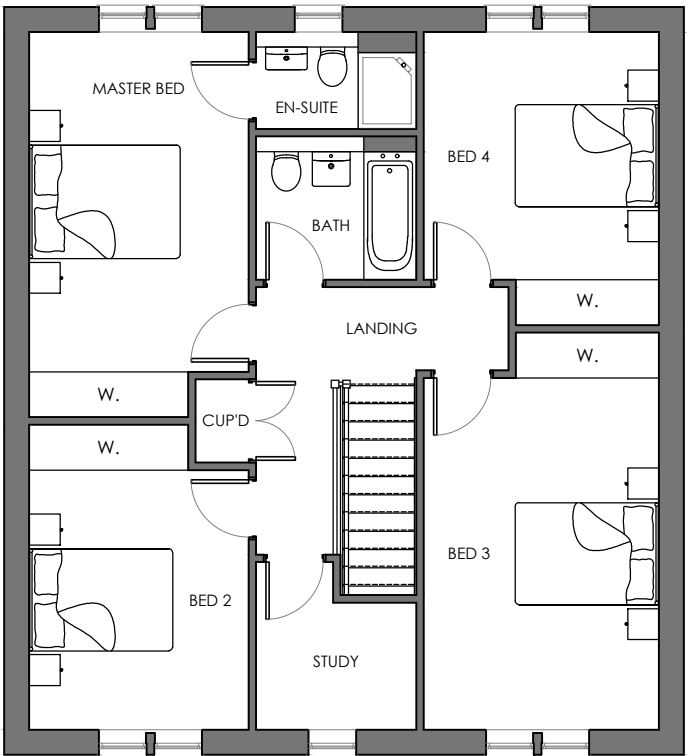


FIRST FLOOR PLAN

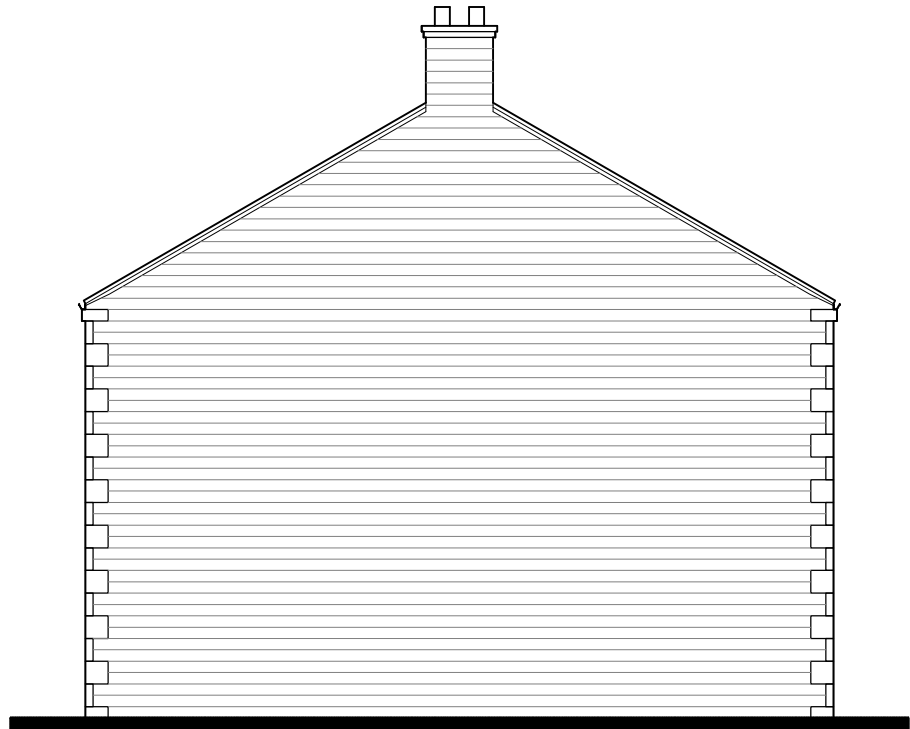


L.H. SIDE ELEVATION

HOUSE TYPE U1 1903-HT-U1-01
BARNESLEY ROAD, DENBY DALE
YORKSHIRE COUNTRY PROPERTIES
SCALE:1:100@A3 - FEB 2024


SINGLE GARAGE - BARNESLEY ROAD, DENBY DALE

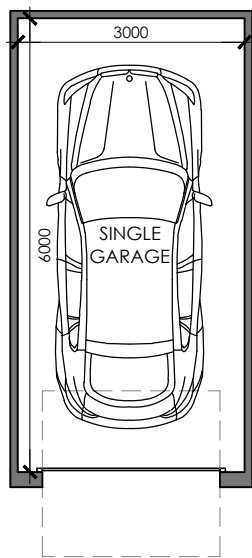


FLOOR PLAN

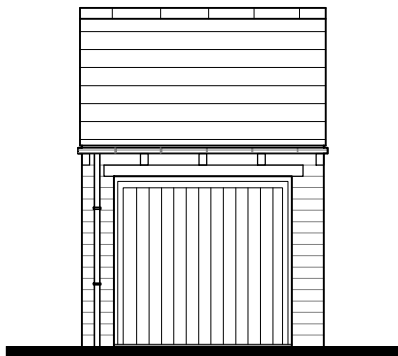


FRONT ELEVATION

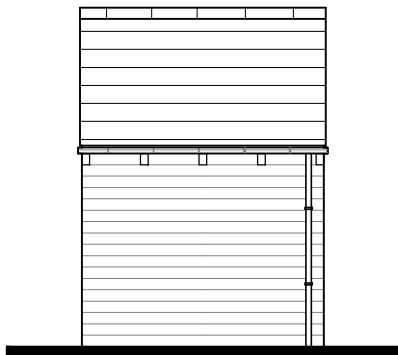

REAR ELEVATION

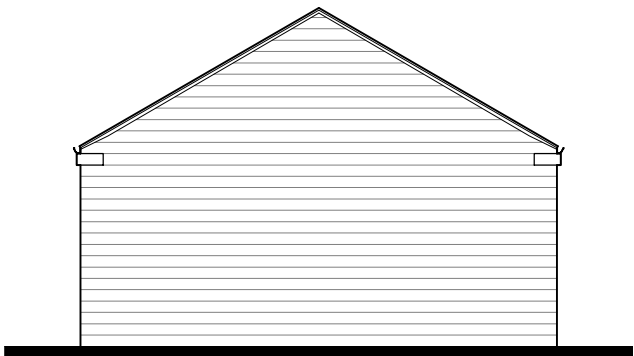

L.H. SIDE ELEVATION

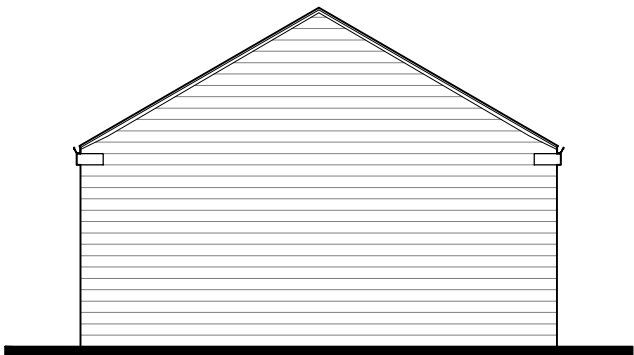

R.H. SIDE ELEVATION

