


PROPOSED PERGOLA - ROOF / SITE PLAN

Planning drawing - figured dimensions govern; not for construction

Drawing 01 | Dimensions in mm

SCALE 1:50 @ A3

PROPOSED ROOF PLAN - LOOKING DOWN

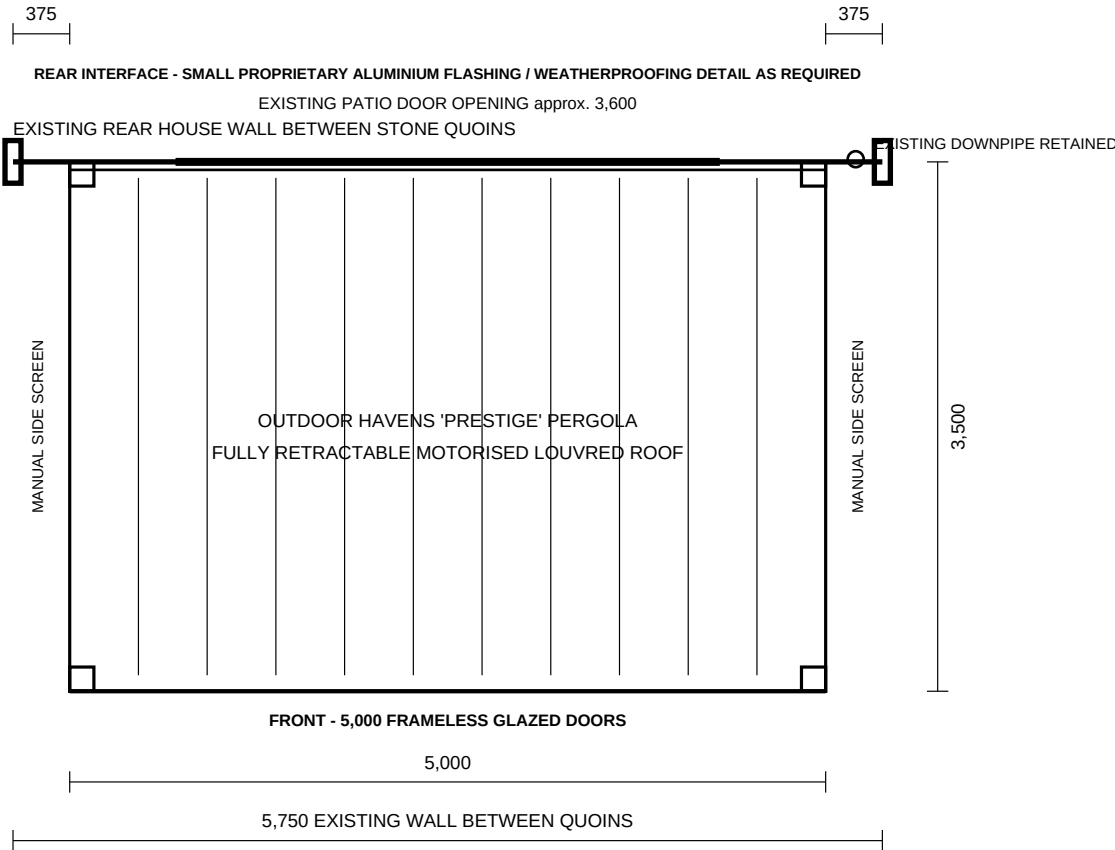

SITE POSITION NOTES

- Pergola centred between the two existing external stone quoins on the rear elevation.
- Rear wall between quoins approx. 5,750; pergola width 5,000, giving approx. 375 each side.
- Existing rainwater downpipe retained; pergola positioned forward as required to accommodate it.
- Small proprietary aluminium flashing/infill weatherproofing detail at rear interface with existing brick/stone wall, as required.
- Final rear interface detail and set-out to be determined by specialist installer on site.
- Pergola installed on existing paved terrace. Existing terrace, retaining wall, steps, railings, lower garden and vegetation retained.

GRAPHIC SCALE - 1:50



Print at 100% / Actual Size on A3 to retain stated scale. Use figured dimensions if reproduced at another size.