



Planting Schedule

Proposed Trees				
Nr	Code	Tree Name	Specification	Height
5 -	AaRH	Ameiandier arborea Robin Hill	Selected Standard Clear Stem 175-200 RB	10-12m 300-350cm
5 -	Ac	Acer campestre	Selected Standard Clear Stem 175-200 RB	10-12m 300-350cm
6 -	AcE	Acer campestre 'Eisrig'	Selected Standard Clear Stem 175-200 RB	10-12m 300-350cm
5 -	Ag	Ailun glutinosa	Selected Standard Clear Stem 175-200 RB	10-12m 300-350cm
7 -	Al	Ameiandier lamarkii	Selected Standard Clear Stem 175-200 RB	10-12m 300-350cm
1 -	Ap	Acer platanoides	Heavy Standard Clear Stem 175-200 C	12-14m 350-425cm
5 -	ApCK	Acer platanoides 'Crimson King'	Selected Standard Clear Stem 175-200 RB	10-12m 300-350cm
13 -	Bp	Betula pendula	Selected Standard Clear Stem 175-200 RB	10-12m 300-350cm
2 -	Bp	Betula pendula	Heavy Standard Clear Stem 175-200 C	12-14m 350-425cm
4 -	Cb	Carpinus betulus	Heavy Standard Clear Stem 175-200 C	12-14m 350-425cm
2 -	Cm	Crataegus monogyna	Selected Standard Clear Stem 175-200 RB	10-12m 300-350cm
2 -	Fs	Fagus sylvatica	Heavy Standard Clear Stem 175-200 C	12-14m 350-425cm
3 -	FsP	Fagus sylvatica 'Purpurea'	Heavy Standard Clear Stem 175-200 RB	12-14m 350-400cm
2 -	Msy	Malus sylvestris	Selected Standard Clear Stem 175-200 RB	10-12m 300-350cm
6 -	Pa	Prunus avium	Heavy Standard Clear Stem 175-200 RB	10-12m 300-350cm
12 -	Pp	Prunus padus	Selected Standard Clear Stem 175-200 RB	10-12m 300-350cm
8 -	PPan	Prunus 'Pandora'	Selected Standard Clear Stem 175-200 RB	10-12m 300-350cm
3 -	Qr	Quercus robur	Heavy Standard Clear Stem 175-200 C	12-14m 350-425cm
4 -	SaR	Sorbus aucuparia 'Cardinal Royal'	Selected Standard Clear Stem 175-200 RB	10-12m 300-350cm
6 -	Sar	Sorbus aria	Selected Standard Clear Stem 175-200 RB	10-12m 300-350cm
1 -	Sau	Sorbus aucuparia	Heavy Standard Clear Stem 175-200 C	12-14m 350-400cm
6 -	Sau	Sorbus aucuparia	Selected Standard Clear Stem 175-200 RB	10-12m 300-350cm
2 -	Sau	Sorbus aucuparia	Heavy Standard Clear Stem 175-200 C	12-14m 350-425cm
6 -	Tc	Tilia cordata	Heavy Standard Clear Stem 175-200 C	12-14m 350-400cm
Total :116 -				

Proposed Shrubs				
Nr	Code	Plant Name	Height	Cntr (l) N/m2
71 -	BIAN	Berberis thunbergii 'Atropurpurea Nana'	40-60cm 5L	3/m²
36 -	CaAWO	Cornus alternifolia 'Areny Winter Orange'	60-80cm 5-7.5L	3/m²
43 -	CBM	Ceanothus 'Blue Mound'	30-40cm 5L	3/m²
26 -	EDS	Escallonia 'Donard Seeding'	40-60cm 5L	3/m²
81 -	ELEG	Eucynurus fortunei 'Emerald 'y' Gold'	30-40cm 5L	4/m²
13 -	El	Escallonia 'Ivey'	40-60cm 5L	4/m²
27 -	ERE	Escallonia 'Red Elf'	40-60cm 5L	3/m²
29 -	Hca	Hypericum calycinum	30-40cm 5L	4/m²
32 -	HSS	Hamamelis x intermedia 'Savill Starlight'	30-40cm 5L	4/m²
77 -	Hr	Hebe rakaiensis	30-40cm 5-7.5L	4/m²
74 -	HRE	Hebe 'Red Edge'	20-30cm 2L	4/m²
33 -	LaH	Lavandula angustifolia 'Hidcote'	30-40cm 5L	4/m²
35 -	LaM	Lavandula angustifolia 'Munstead'	20-30cm 2L	4/m²
81 -	LmMG	Lonicera nitida 'May Green'	30-40cm 5L	3/m²
68 -	PE	Potentilla fruticosa 'Elizabeth'	20-30cm 2L	4/m²
62 -	PhRR	Photinia fraseri 'Red Robin'	40-60cm 5L	3/m²
30 -	PIOL	Prunus laurocerasus 'Otto Luyken'	30-40cm 5L	3/m²
103 -	PorL	Physocarpus opulifolius 'Red Lady'	40-60cm 5L	4/m²
26 -	PSY	Pyracantha saphyri 'Yellow'	40-60cm 5L	3/m²
61 -	SoP	Salvia officinalis 'Purpurascens'	20-30cm 2L	4/m²
121 -	Vd	Viburnum davidii	30-40cm 5L	4/m²
69 -	Vmi	Vinca minor	20-30cm 2L	4/m²
28 -	Vt	Viburnum tinus	30-40cm 5L	3/m²
58 -	Wm	Weigela Florida 'Monet'	30-40cm 5-7.5L	4/m²
Total :124 -				

Proposed Hedges (4/m)				
Nr	Code	Tree Name	Specification	Height
510 -	Cb	Carpinus betulus	C	60-80cm
686 -	Fs	Fagus sylvatica	C	60-80cm
550 -	FsP	Fagus sylvatica 'Purpurea'	C	60-80cm
668 -	Gli	Griseelinia littoralis	C	60-80cm
494 -	Tb	Taxus baccata	C	60-80cm
Total :2908 -				


Proposed Native Hedge Mix (5/m)				
Nr	Code	Plant Name	Height	Root %
37 -	Ac	Acer campestre	80-100cm BR	5%
142 -	Cav	Corylus avellana	80-100cm BR	20%
212 -	Cm	Crataegus monogyna	80-100cm BR	30%
72 -	la	Ilex aquifolium	80-100cm BR	10%
142 -	Ps	Prunus spinosa	80-100cm BR	20%
72 -	Sc	Salix caprea	80-100cm BR	10%
37 -	Vo	Viburnum opulus	80-100cm BR	5%
Total :714 -				

Proposed Grasses				
Nr	Code	Plant Name	Cntr (l) N/m2	
37 -	MsFF	Miscanthus sinensis 'Kleine Fontane'	3/m²	
37 -	MsRC	Miscanthus sinensis 'Red Chief'	3/m²	
75 -	Palo	Pennisetum alopecuroides	4/m²	
50 -	Pvil	Pennisetum villosum	4/m²	
55 -	St	Stipa tenuissima	4/m²	
Total :254 -				

Proposed Native Shrub Mix (0.5/m2)				
Nr	Code	Plant Name	Height	Root %
94 -	Cav	Corylus avellana	80-100cm BR	30%
63 -	Cm	Crataegus monogyna	80-100cm BR	20%
32 -	la	Ilex aquifolium	80-100cm BR	10%
63 -	Ps	Prunus spinosa	80-100cm BR	20%
32 -	Sc	Salix caprea	80-100cm BR	10%
32 -	Vo	Viburnum opulus	80-100cm BR	10%
Total :316 -				

Planting Notes
Topsoil shall be a minimum of 400mm depth over planting beds and graded to fall. Imported topsoil must be BS3882:2007 compliant and existing topsoil must be cultivated in accordance with BS3882:2007. No cultivation should take place in well waterlogged conditions.
Herbicide and cultivation: Topsoil to be treated with two applications of herbicide prior to planting, where necessary, strictly in accordance with the Control of Pesticides Regulations 1986 (as amended 1997, or, otherwise, updated/superseded legislation) and following manufacturer's instructions by qualified staff. The topsoil shall then be cultivated to 150mm depth.
Planting: All planting and turfing shall conform to BS: 3306: 1992 and BS 4426:1985.
Trees: Standard trees to be planted in pits 300x300x450mm or dimensions of rootball, whichever is greater. Heavy and Extra Heavy Standard trees to be planted in pits 1000x1000x600mm or dimensions of rootball, whichever is greater. Agriure soil improver and 150g Emag (or equivalent) to be incorporated into the soil of all new tree pits. Trees to be planted centrally within a tree pit. Tree stakes shall be of hard, chestnut or other approved timber. They shall be round, rough sawn, straight, free from projections, large or edge knots and other defects and be pointed at the lower end. They shall be strong enough not to split when driven into the ground and when ties are nailed to them (both initially and when adjusted). For feathered trees use 2hr stakes (1.4m by 75mm) to be driven into ground 800mm, leaving 800mm above ground. For Selected Standard Trees 2hr stakes (1.7m by 100mm) and cross bar are required; stakes to be driven 900mm below ground leaving 800mm above ground. For Heavy/Extra Heavy trees use 2hr stakes (2.2m x 100mm) with a 400x100x15mm cross bar. Stakes to be driven into ground 1m leaving 1.2m above ground.
Semi-mature/Multi-stemmed trees greater than 5m to be underground guyed. Tree ties shall consist of a solid rubber spacer, hollowed on both sides and twice slotted off a width that the tree is held away from the stake and/or cross bar, and such that it does not rub against the stake and/or cross bar in any location and fixed so that nails do not scar tree; and 25mm wide rubber or rubber covered canvas strap of such a length to allow 50mm overlap after securing. The strap shall be flexible, slightly elastic and adjustable. Tie Fixing Nails shall be galvanneal and not less than 38mm long with 10mm diameter heads.
Container grown shrubs, transplants and whips: Shrubs and transplants shall be planted in pits 300x300x400mm depth, and the bacill shall include 3 lines of peak-free tree and shrub compost. Where two or more shrub species are indicated within a single bed each species shall be randomly mixed throughout the bed in groups of 3/5.
Herbicide: Spot treat with herbicide throughout the maintenance period in accordance with the manufacturer's instructions.
Mulch: Planting beds to receive 75mm depth pulverized ornamental bark mulch. Native woodland hedge plants to be planted with 800g flax fibre mulch mat pinned to soil. Native hedgerow to be planted through 800g flax fibre mulch roll, edges tucked. Ensure the top of the mulch layer is a minimum of 15mm below adjacent pavements and other surfaces, to prevent spillage.
Plant position: Final position of trees and shrubs subject to confirmation of service location and approval of statutory undertakers.
Protection to planting: Native hedgerow plants to be protected by spiral shelters. Native trees and shrubs within mires to be protected by shelter guards as supplied by Acorn Planting Products Ltd (01508 528763), or equivalent.
Ornamental hedging: Hedges to comprise a single row of plants, 400mm wide trench excavated to take plants and topsoil cultivated to 400mm depth prior to application of fertiliser.
Grass: All turfseeded areas to be cultivated and levelled as required removing any stones, rubble, subsoil, general construction waste.
Wildflower grassland: To be prepared and cultivated in 100mm depth of nutrient poor soil.
Planting Season: Bare-root shrubs to be planted between mid-November and mid-March dependent upon the planting season.

LEGEND

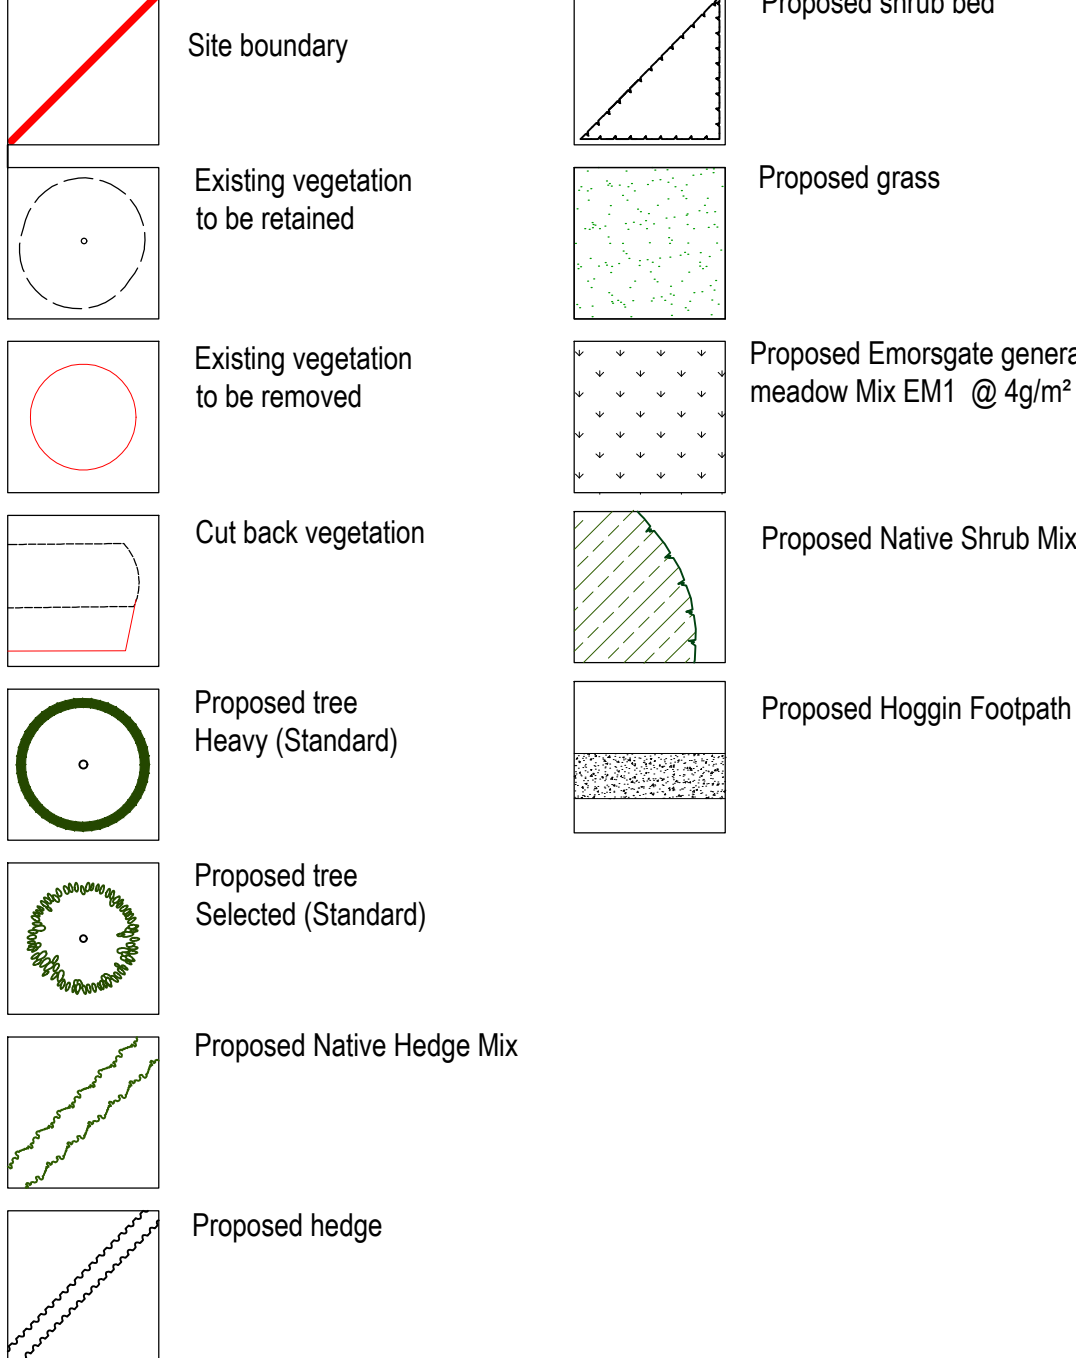

This drawing is the copyright of Rosetta Landscape Design and cannot be reproduced in any form without the express consent of the company. Written and scaled dimensions to be checked on site, any discrepancies reported prior to work commencing. If in doubt please ask.

This drawing has been prepared for the purpose of planning approval.

Base: Keepmoat Homes Planning Site Layout' Y127-001 Rev C received 17 Sep 26

PROJECT	Cliffe Lane, Gomersal
TITLE	Detailed Landscape Proposals
CLIENT	Keepmoat
DATE	17 Sep 26
SCALE	1 : 250
SHEET	A0
DRAWN	RP
DRAWING NO	4248/3
CHECKED	BP
REVISION	-

ROSETTA
LANDSCAPE DESIGN
Chartered Landscape Architects

Swallow's Nest, Main Street
Ashham Richard, York, YO26 5NA
Telephone +44 (0)1904 500410
Email: design@rosettalandscapedesign.co.uk
Web: www.rosettalandscapedesign.co.uk