


Tree Protection Fencing and Signage

Figure 3 Examples of above-ground stabilizing systems

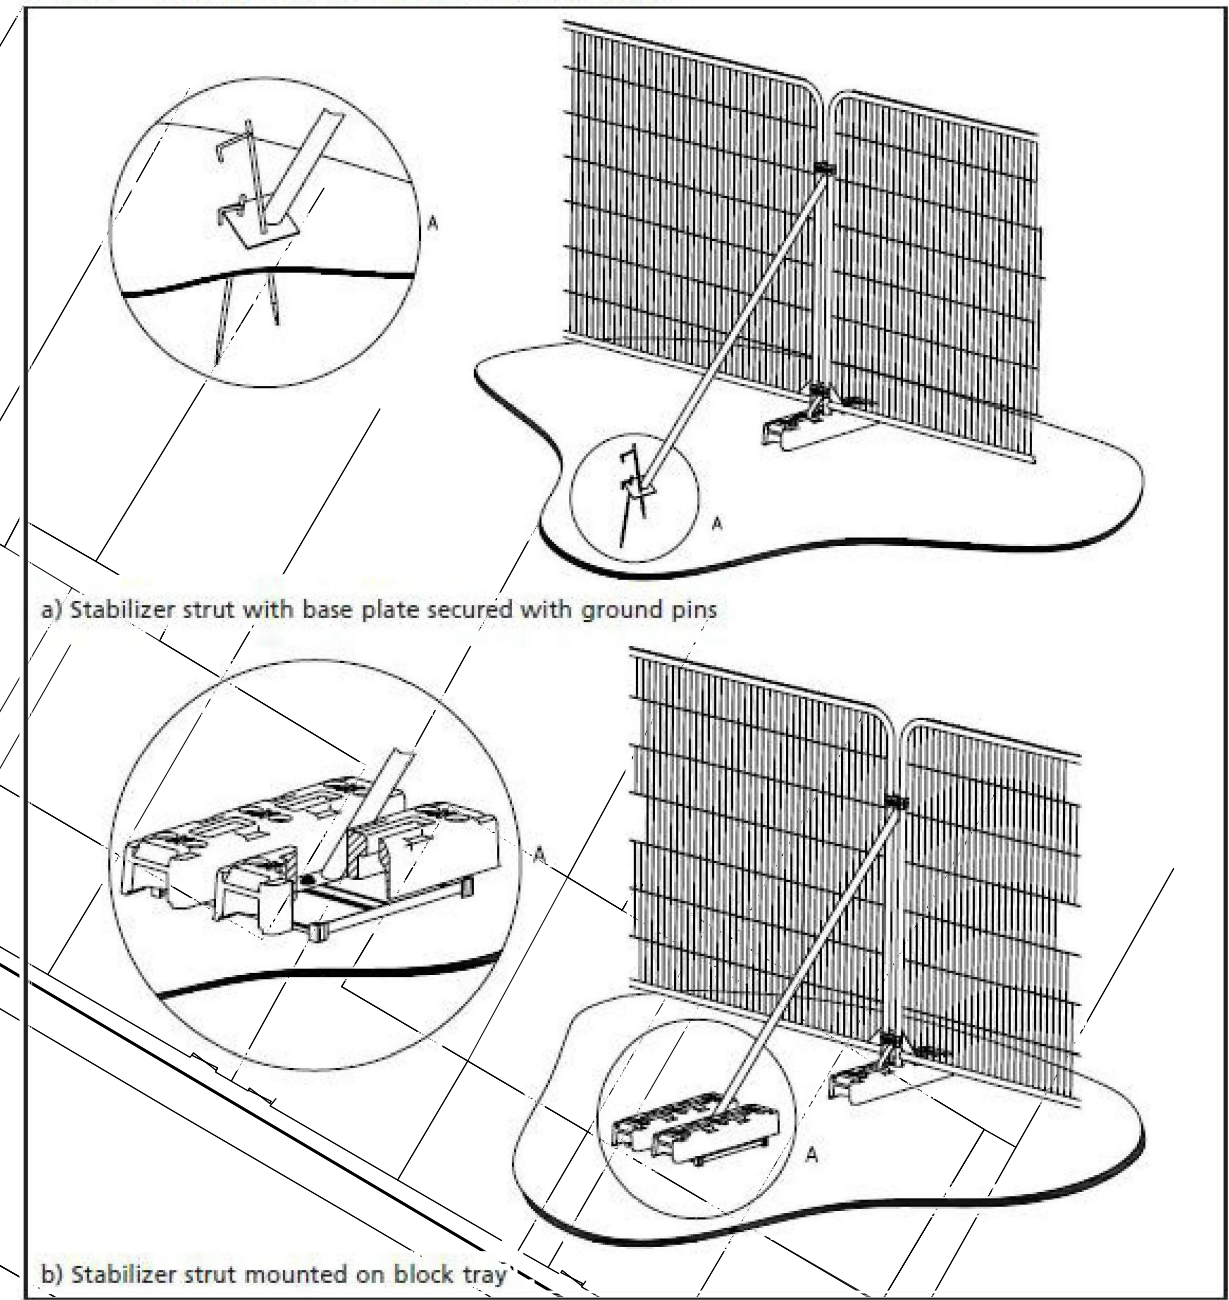


Signage to be highly visible on fencing as per BS5837:2012.

Treeworks

- Existing Tree to be retained - Tree to be protected throughout construction process, refer to details (right) for tree protection fencing. Tree survey to be carried out before the start of works to check viability of tree retention and established RPA. Hand-dig or no-dig solutions to be used in RPA only.
- Line of Tree Protection Fencing Indicative line only - Pre-construction survey to establish RPA and fencing to be erected upon limits
- Existing Tree / Group Removed - Tree to be removed before commencement of construction works. Survey to be undertaken to confirm no nesting birds - tree then to be netted and removed before nesting season.

- GENERAL NOTES:
- Do not scale from this drawing.
 - All levels, dimensions & setting out to be checked & agreed on site.
 - All dimensions are in millimetres unless otherwise stated.
 - All drawings must be read in conjunction with all Landscape, Civil, Geotechnical & Structural Engineers, National Highways, British Waterways and Architectural Documentation.
 - The contractor shall be responsible for confirming the position of all existing services, structures and works including building set out, in and around the site, prior to the commencement of works.
 - Contractor to confirm all dimensions and levels with Landscape Architect, prior to commencing work and ordering materials.
 - The contractor is to protect all listed structures during works.
 - This drawing is copyright protected & may not be reproduced in whole or part without written authority.
 - Typical detail drawings are to be considered as design intent and not construction drawings. Selected Fabricators and Manufacturer's to provide fabrication drawings for XQLA approval
- REFER TO:
- XQLA Drawings:
- General Arrangements:
847-XQL-XX-00-DR-L-0101-Tree Removal and Protection Plan
847-XQL-XX-00-DR-L-0400-Soft Landscape Plan
- Planting Plans
847-XQL-XX-00-DR-L-0401-Planting Sheet 1
847-XQL-XX-00-DR-L-0402-Planting Sheet 2
847-XQL-XX-00-DR-L-0403-Planting Schedule
847-XQL-XX-00-DR-L-0404-Planting Schedule 2
- XQLA Documents:
847-XQL-XX-00-SP-L-0800- Soft Landscape Maintenance Specification
- Architects Drawing:
XX
- Engineers Drawing:
XX
- Refer to Architects drawings for building interface
Refer to Conservation Architects drawings for historic structures
Refer to Arboricultural & Topographical survey

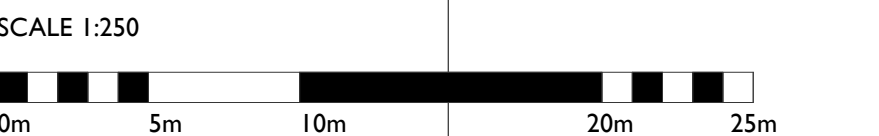

-	-	-	-	-
-	-	-	-	-
-	-	-	-	-
PL01	251117	First issue	KoH	KoH
REVISION	DATE	DESCRIPTION	DRAWN BY	APPRVD BY

PLANNING

847_PLANE STREET, HUDDERSFIELD

PROJECT

TREE PROTECTION & REMOVAL PLAN

DRAWING NAME

1:250 @ A1 **NOV' 25** **S4** **PL01**

SCALE DATE STATUS REVISION

847-XQL-00-00-DR-L-0101

DRAWING NO.

KoH **KoH** **XQ**

DRAWN BY CHECKED BY APPROVED BY