



KEY

Existing Tree to be retained
(Trees to be protected as per BS5837 throughout construction process)

Proposed Tree
Single stem/Multi stem trees

Native Multi Species Hedge

EG21 Amenity Lawn Mix

EM2 Standard GeneralWildflower Meadow Mixture

Native Shrub Planting Mix

Ornamental Bulbs within herbaceous planting.
Refer to planting specification.

- GENERAL NOTES:
1. Do not scale from this drawing.

2. All levels, dimensions & setting out to be checked & agreed on site.

3. All dimensions are in millimetres unless otherwise stated.

4. All drawings must be read in conjunction with all Landscape, Civil, Geotechnical & Structural Engineers, National Highways, British Waterways and Architectural Documentation.

5. The contractor shall be responsible for confirming the position of all existing services, structures and works including building set out, in and around the site, prior to the commencement of works.

6. Contractor to confirm all dimensions and levels with Landscape Architect, prior to commencing work and ordering materials.

7. The contractor is to protect all listed structures during works.

8. This drawing is copyright protected & may not be reproduced in whole or part without written authority.

9. Typical detail drawings are to be considered as design intent and not construction drawings. Selected Fabricators and Manufacturer's to provide fabrication drawings for XQLA approval

REFER TO:

XQLA Drawings:

General Arrangements:
847-XQL-XX-00-DR-L-0101-General Arrangement
847-XQL-XX-00-DR-L-0102-Tree Removal and Protection Plan
847-XQL-XX-00-DR-L-0400-Soft Landscape Plan

Planting Plans
847-XQL-XX-00-DR-L-0401-Planting Sheet 1
847-XQL-XX-00-DR-L-0402-Planting Sheet 2
847-XQL-XX-00-DR-L-0404-Planting Schedule 1
847-XQL-XX-00-DR-L-0404-Planting Schedule 2


XQLA Documents:

847-XQL-XX-00-SP-L-0800- Soft Landscape Maintenance Specification

Architects Drawing:
XX

Engineers Drawing:
XX

Refer to Architects drawings for building interface
Refer to Conservation Architects drawings for historic structures
Refer to Arboricultural & Topographical survey

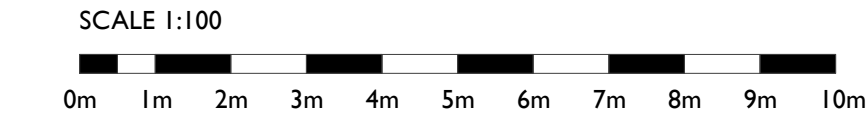

-	-	-	-	-
-	-	-	-	-
-	-	-	-	-
-	-	-	-	-
PL01	25/11/15	First issue	KoH	KoH
REVISION	DATE	DESCRIPTION	DRAWN BY	APPRVD BY

PLANNING

847_PLANE STREET, HUDDERSFIELD

PROJECT

DRAWING NAME

1:250 @ A1

NOV' 25

S4

PL01

SCALE

DATE

STATUS

REVISION

847-XQL-00-00-DR-L-0402

DRAWING NO.

KoH

KoH

XQ

DRAWN BY

CHECKED BY

APPROVED BY

XQ

Xanthe Quayle
Landscape Architects

01484 841000 studio@xanthequayle.com
3M BIC, Firth St, Huddersfield, HD1 3BD Reg: 08288659 xanthequayle.com