

1.1m High Vertical Bar Railings


Posts: 50x50mm set in Core drilled holes at 2.0m c/c

Rails: 40x8mm flat bar top and bottom rails

Infill: 12dia solid infill at 110mm c/c (98mm gap)

Galvanised and PPC RAL 9005 black

Comments

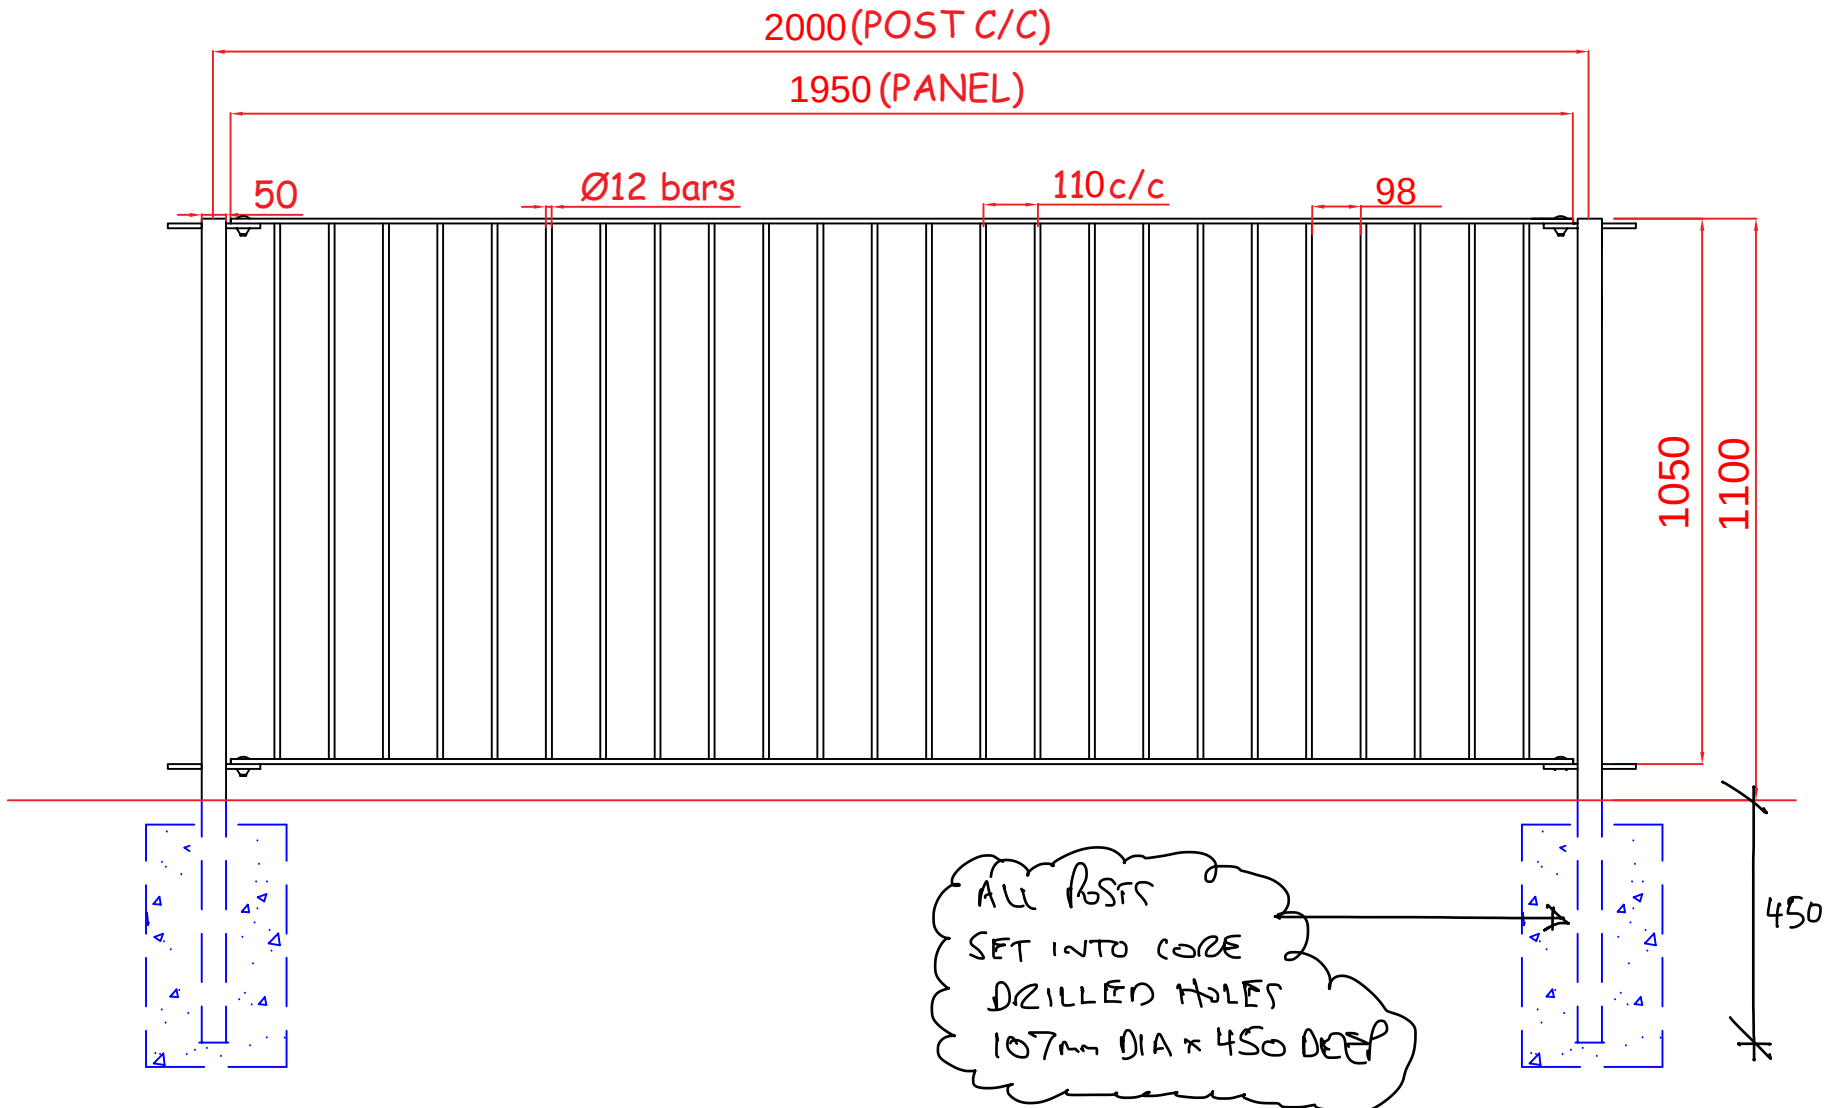

Revision Description Name Date
DAVISON
FENCING

DAVISON FENCING LIMITED
UNIT 2B
LINK 606 BUSINESS PARK
STAITHGATE LANE
BRADFORD
Tel: 01274 72 72 74
E-mail:
mail@davisonfencing.co.uk

Site: 4327 JACK LUNN - Spofforth

Drawing Title: 0.9m High Vertical Bar Railings

Scale: Date:

Drawn By: RA Drawing No: Rev: