







NOTES

This drawing has been prepared specifically for the purpose of obtaining Planning and or Building Regulations Approval. Its suitability for other purposes without additional supplementary details and specifications cannot be guaranteed.

All dimensions are to be checked on site, any discrepancies are to be reported to the designer before work commences. Use only figured dimensions.

All structural components shown are indicative only. Details / calculations of structural members are to be provided by the Structural Engineer.

This drawing is not to be copied or divulged to a third party without written permission.

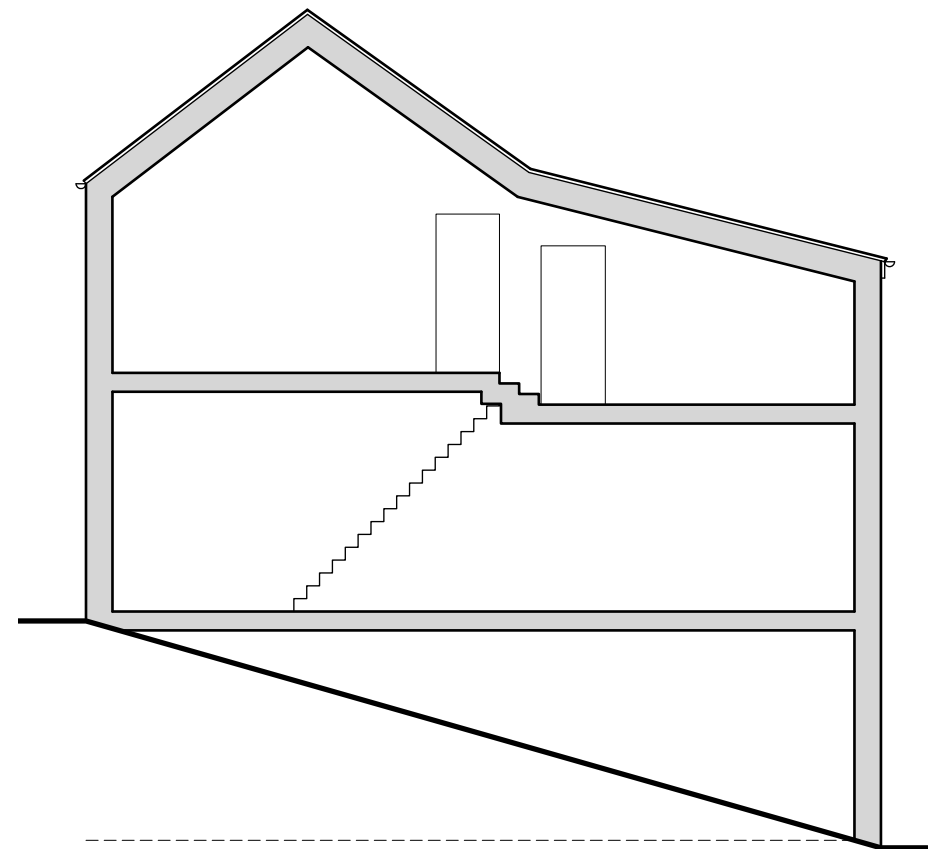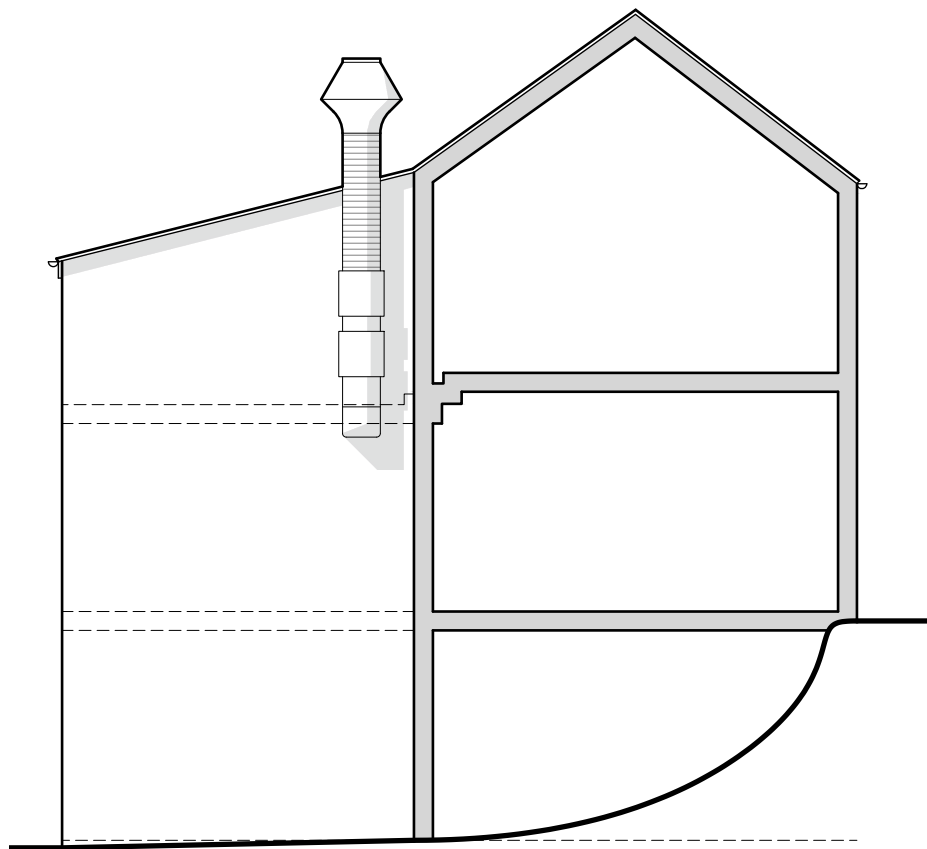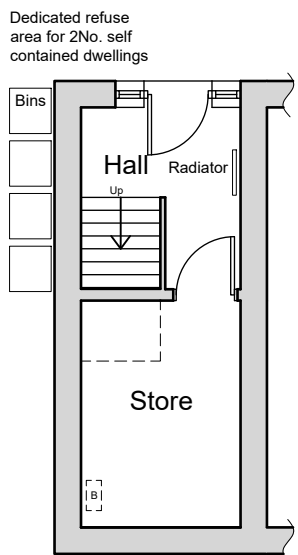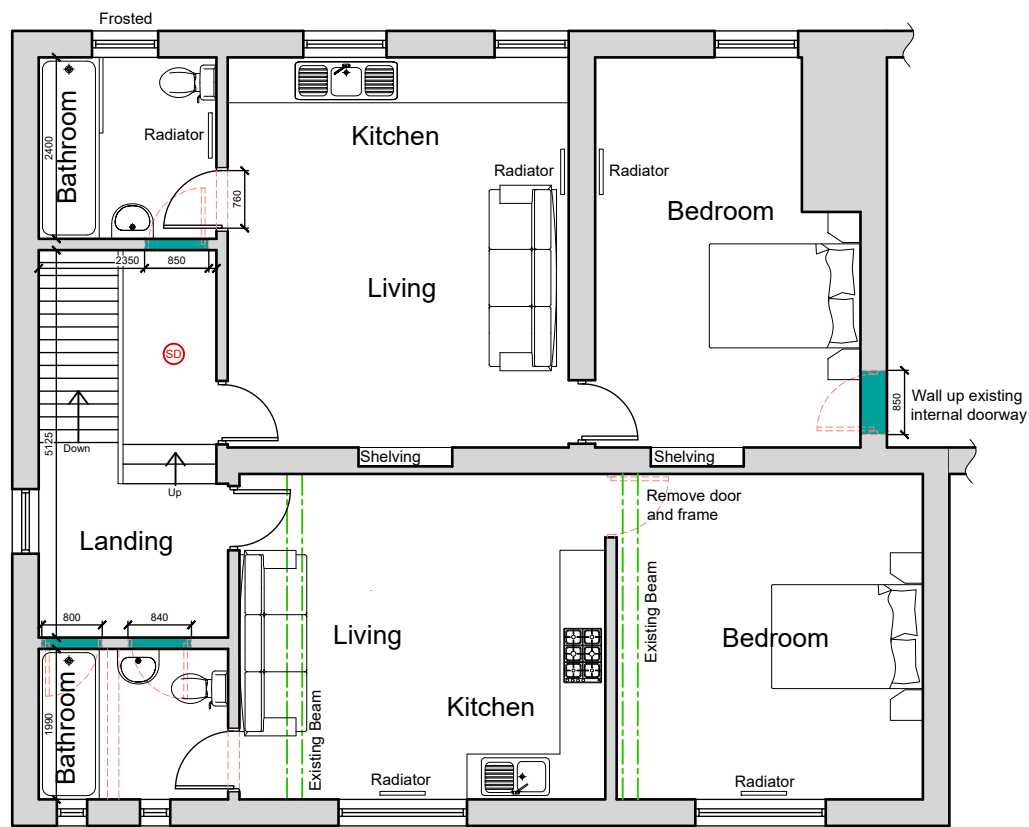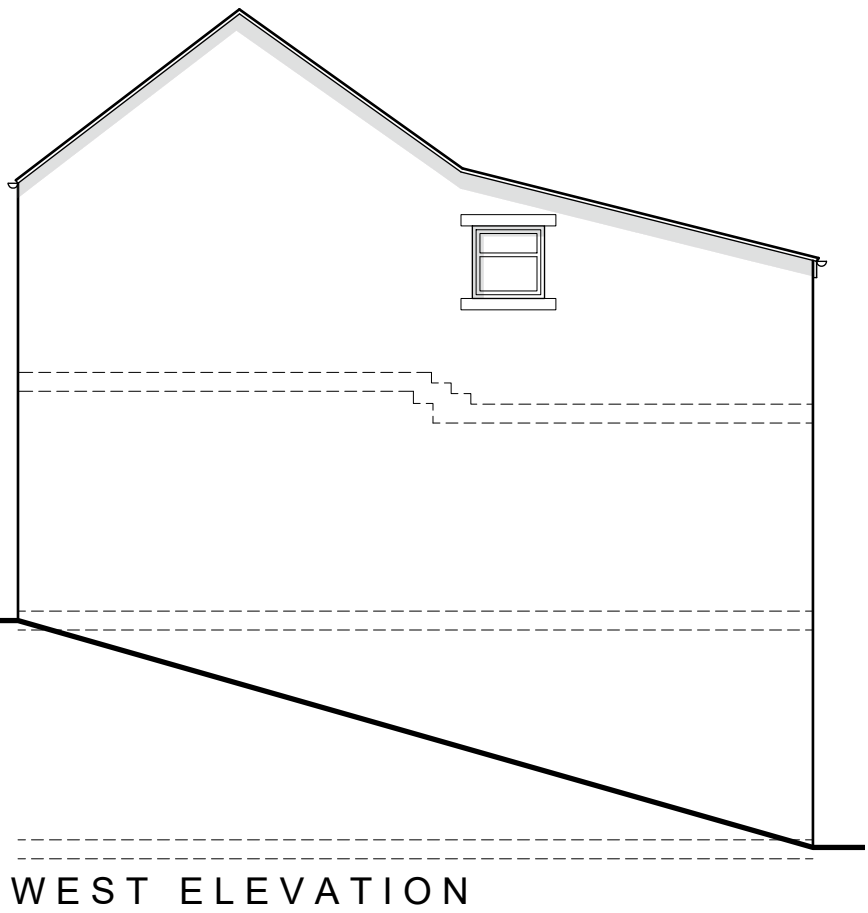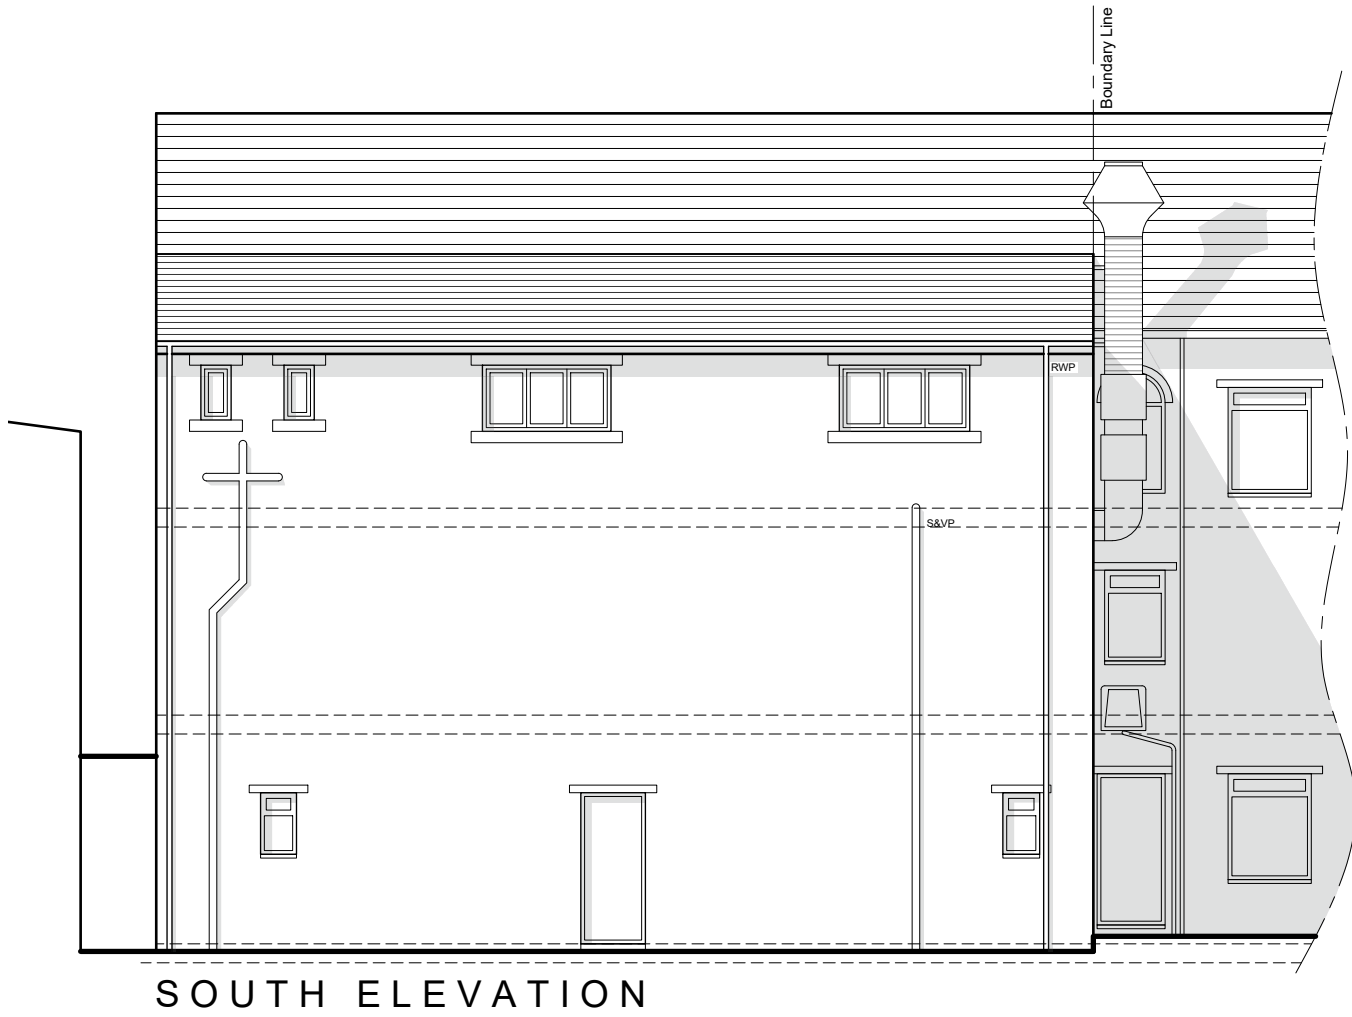

Heneghan
ARCHITECTURE
enquiries@heneghanarchitecture.com
www.heneghanarchitecture.com

Revisions		
P01 Preliminary Issue		13.08.25
P02 Planning amendments		18.09.26

Project:	
Extensions And Alterations	
at	335B Wakefield Road Denby Dale HD8 8RT
for	Hamid Zadeh
Proposed Plans, Elevations and Block Plan	
Purpose of issue:	PLANNING
Drawn	CD & CA
Date	July 2025
Scales	1:100 @ A2
Drawing No.	2577 - 0301 - P02

Key:	
	Existing Beams
	Proposed beams
	Removed Structure
	Existing Walls
	Proposed Walls

1:100
0 2 4 6 8 10
m