


TYPE F (3B4P 86 - Lounge to Front) - Semi-Detached (AS/OPP) - 3 Bedroom 4 Person House Type (86m²)
NDSS Compliant




TYPE F - LfF
3B4P 86 (AS)
FRONT ELEVATION

TYPE F - LfF
3B4P 86 (OPP)

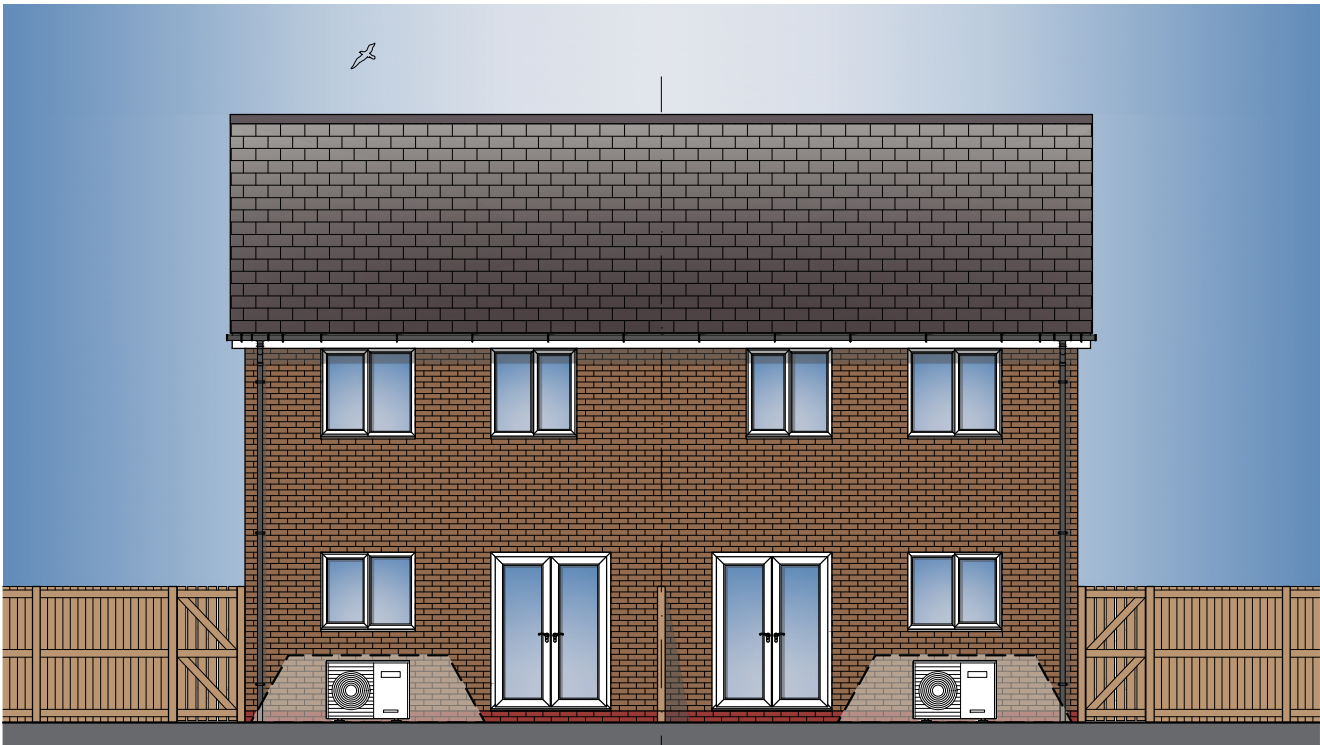


TYPE F - LfF
3B4P 86 (OPP)
REAR ELEVATION

TYPE F - LfF
3B4P 86 (AS)

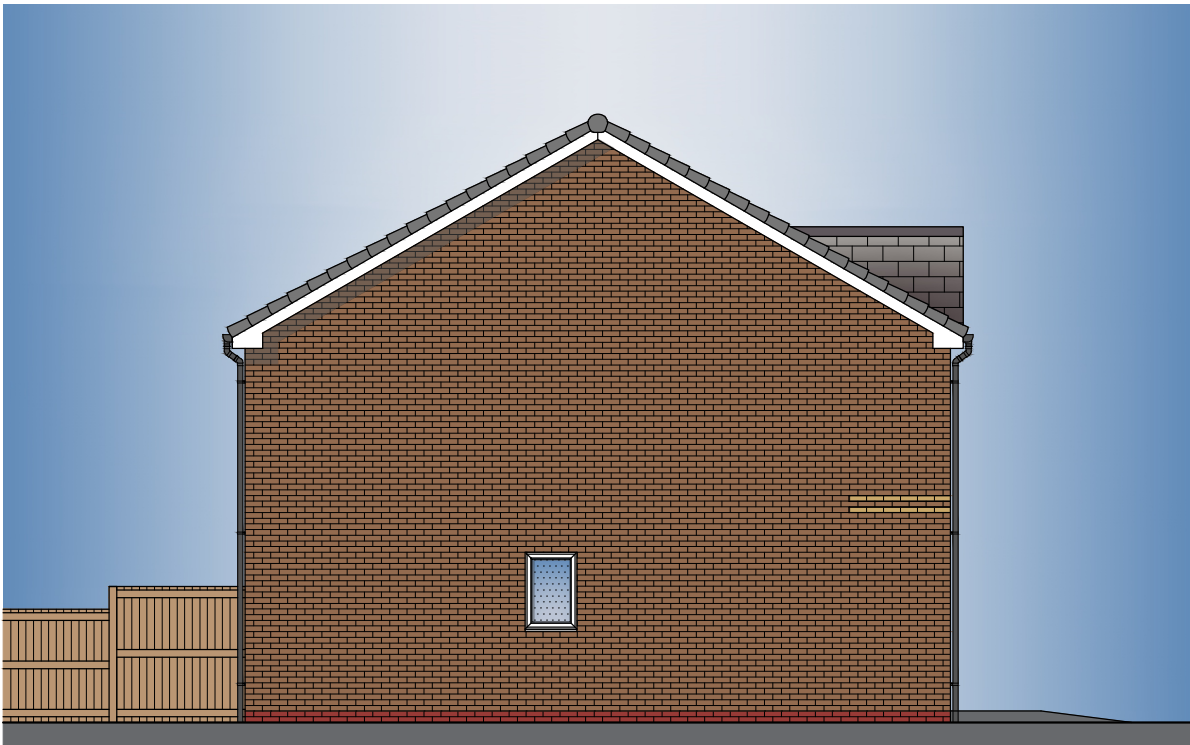


TYPE F - LfF
3B4P 86 (AS)
SIDE ELEVATION

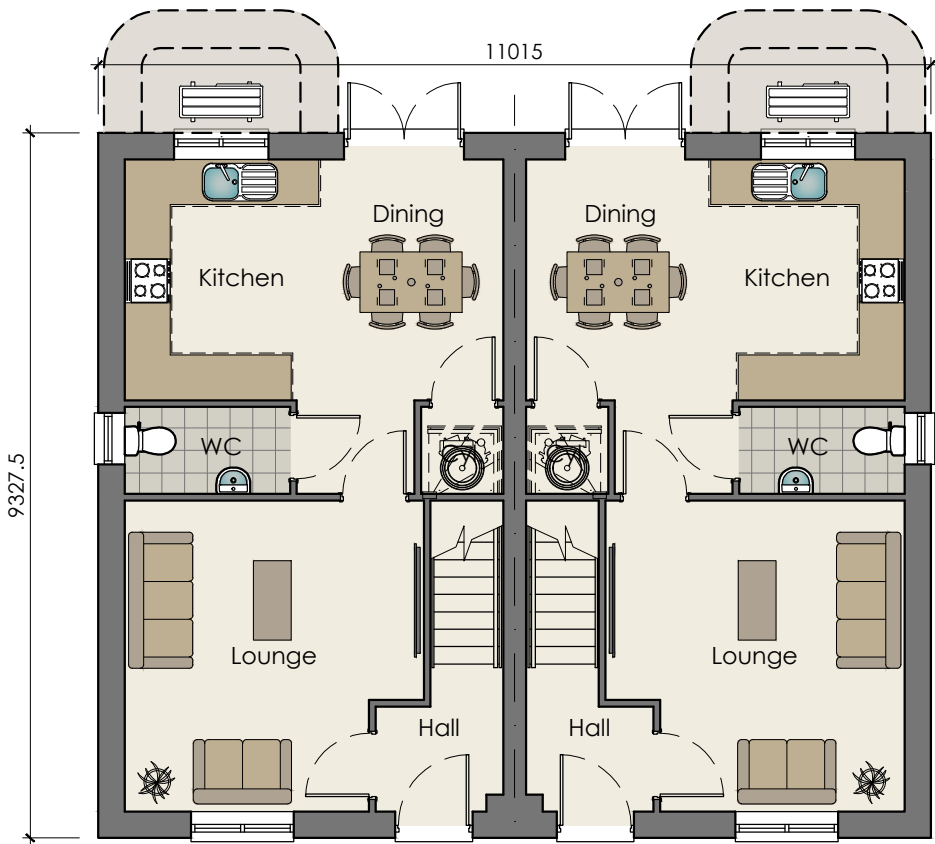


TYPE F - LfF
3B4P 86 (AS)
GROUND FLOOR PLAN - Semi-Detached

TYPE F - LfF
3B4P 86 (AS)

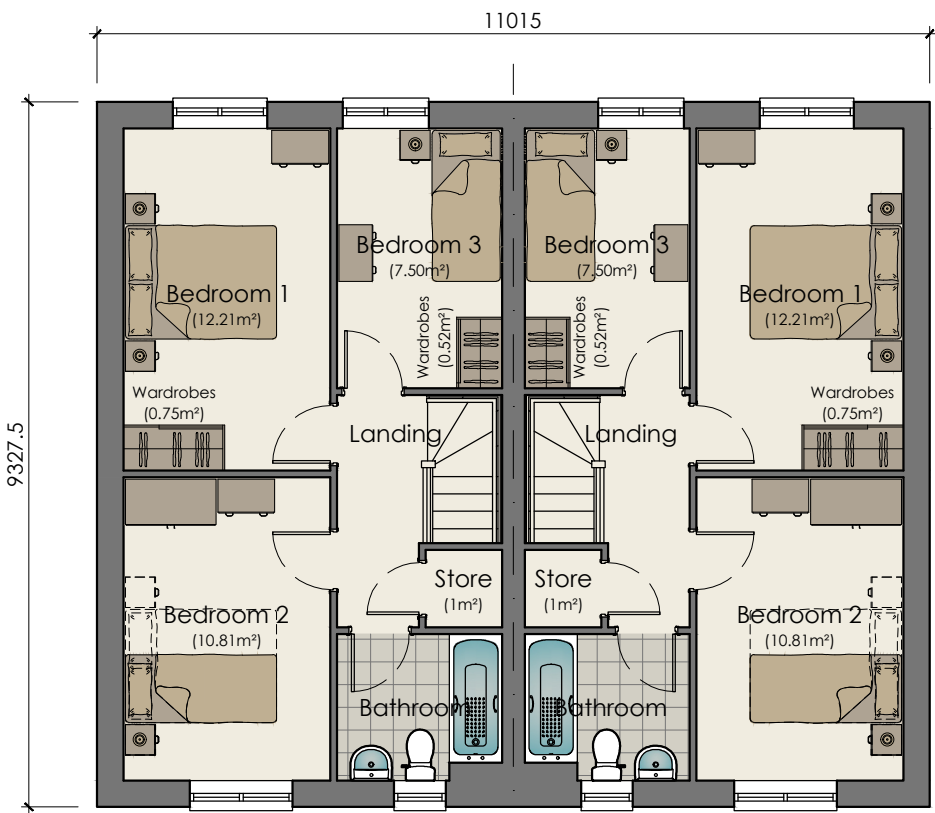

TYPE F - LfF
3B4P 86 (AS)
FIRST FLOOR PLAN - Semi-Detached

TYPE F - LfF
3B4P 86 (AS)

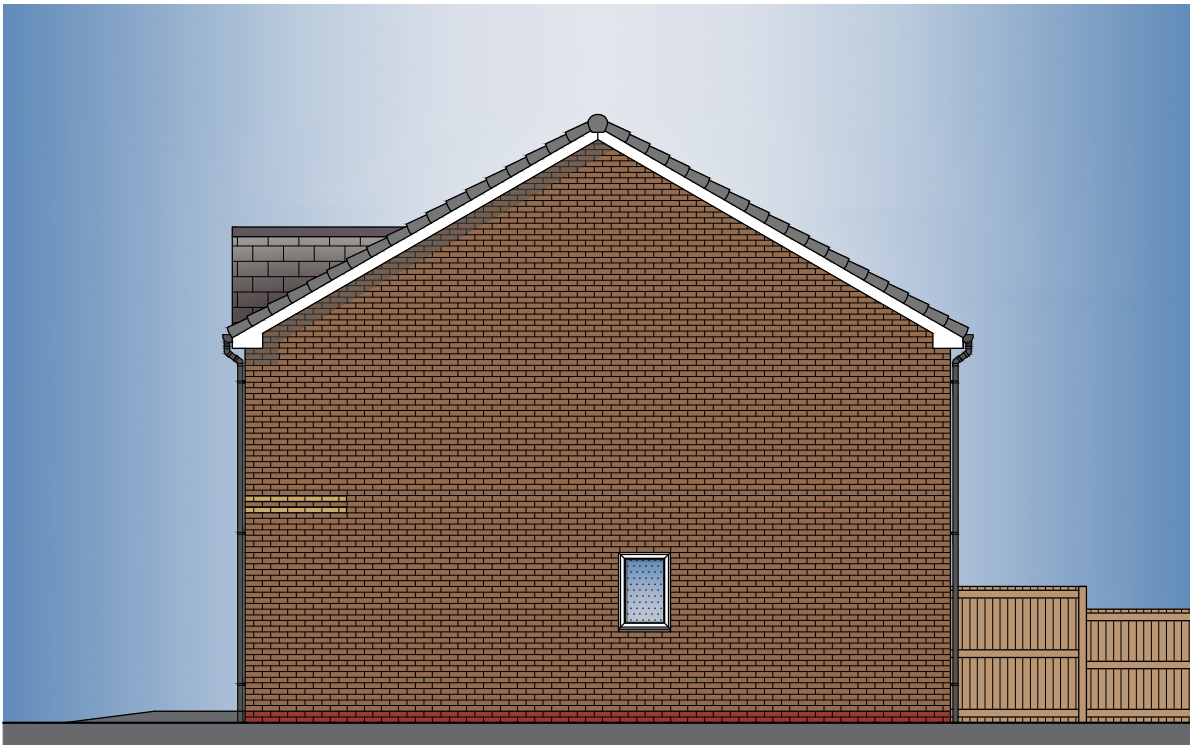

TYPE F - LfF
3B4P 86 (OPP)
SIDE ELEVATION

NDSS Compliance Schedule				
Type:	3 Bed 4 Person House Type (2 Storey)			
Gross Internal Area:				
NDSS GIA:	84m²	Actual GIA:	86m²	
Room Sizes:				
Name:	NDSS Width:	Actual Width:	NDSS Area:	Actual Area:
Bedroom 1	2.75m x 2.75m	2.75m x 4.50m	11.5m²	12.21m²
Bedroom 2	2.15m x 2.15m	2.71m x 3.98m	7.5m²	10.81m²
Bedroom 3	2.15m x 2.15m	2.15m x 3.41m	7.5m²	7.5m²
Storage:				
Name:	Area:			
GF Store	0.35m²			
1F Store 1	1.0m²			
Bed 1 Robes	0.75m²			
Bed 3 Robes	0.52m²			
Total:	2.62m²			
NDSS:	2.5m²			

Plot No's 06,07,24,25,32,33,36,37,38,
39,44,45,50,51,52,53,60,61,62,63

REV	DATE	DRAWN	DESCRIPTION
-	-	-	-
TITLE:			
3 BED 4 PERSON 86 - HOUSE TYPE F			
PROPOSED FLOOR PLANS & ELEVATIONS			
SEMI-DETACHED			
Breck Homes			
20 Sceptre Court			
Barnier Bridge			
Preston			
PR5 6AW			
tel: 01253 587 010			
web: www.breck.co.uk/homes			
hello@breck.co.uk			
PROJECT:			
HUNSWORTH LANE, EAST BIERLEY			
DATE:	SCALE:	JOB REF:	DRAWING NUMBER:
SEPT.26	1:100 @ A2	-	P13 Hunsworth Lane / 3B4P 86 House Type F - Semi-Detached
REV:			-