



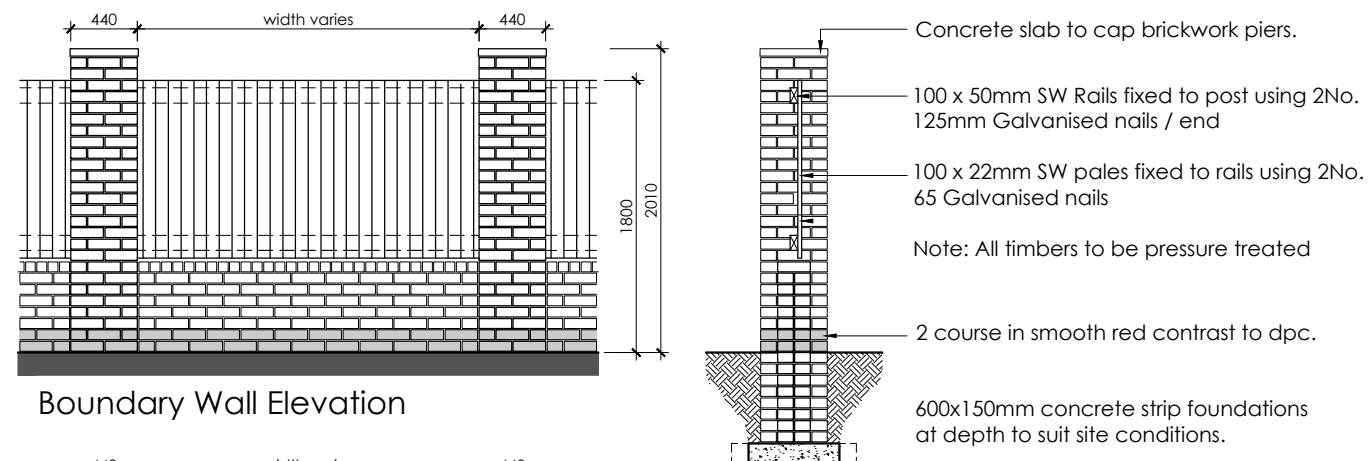


Boundary Wall Elevation


Boundary Wall Section

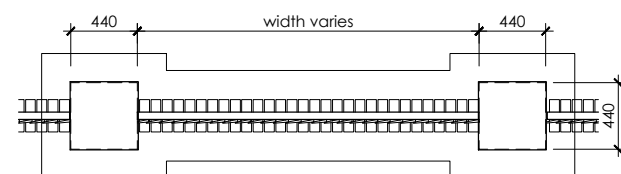

Boundary Wall Plan
Boundary Type A
1.8m High

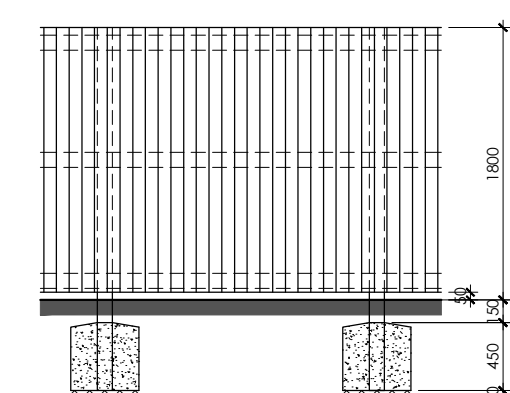


Elevation

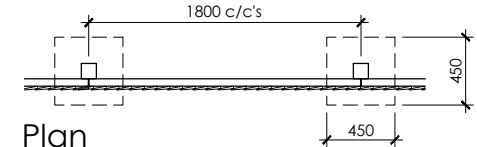


Plan
Feathered Edge Fencing


Boundary Type B
1.5m High
1.8m High

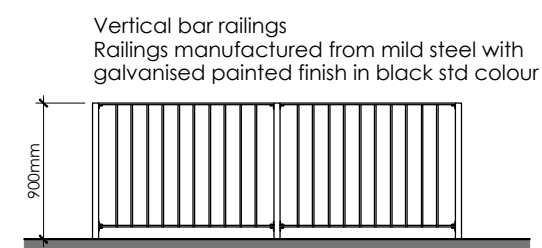


Typical Elevation
900mm High Railings
Boundary Type D

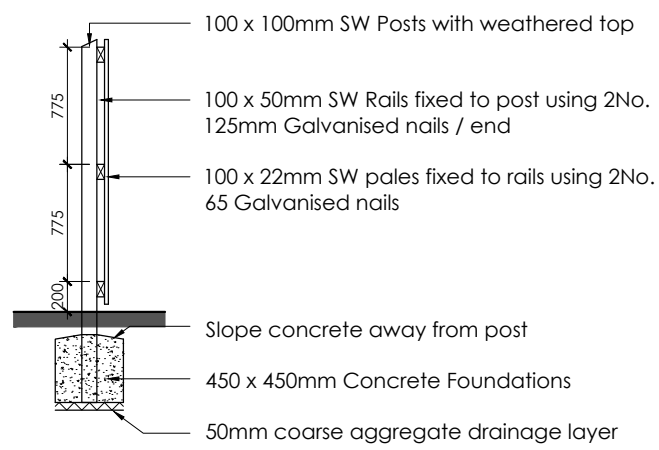


Section

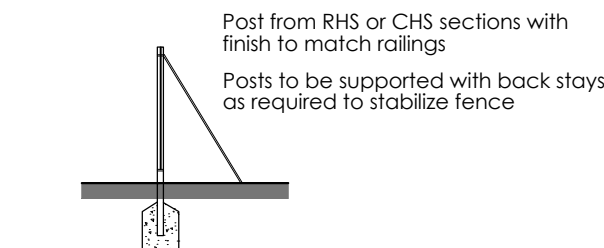

Section

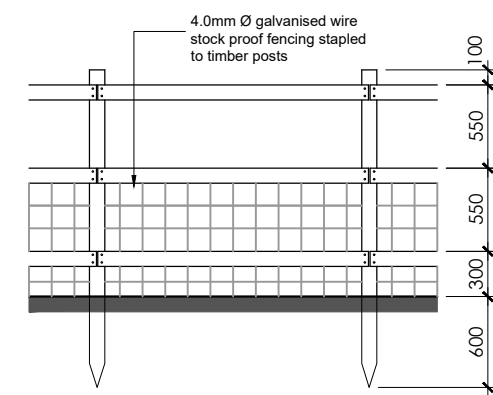


Elevation

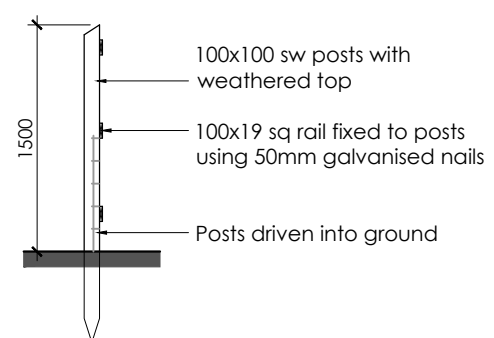


Section

n.b. all timbers to be tanalised
apply min. 2 coats of timber preservative

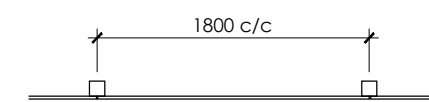


Plan
Post & Rail Fence (Stock Mesh)

Boundary Type C
1.5m High

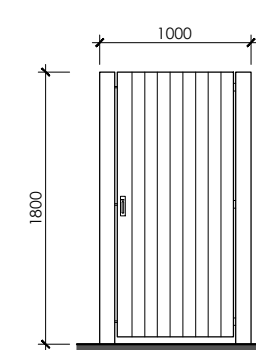


Front View

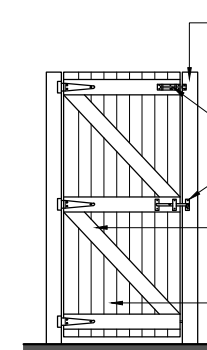


Rear View

Access Gate Details

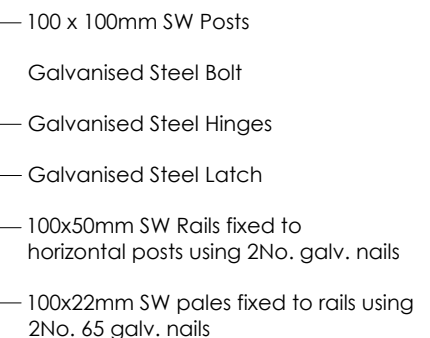

Note: All timbers to be tanalised, apply
min. 2 coats of Timber Preservative

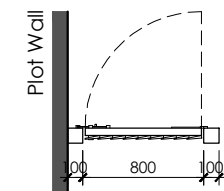

Plan View

THIS DRAWING TO BE READ IN CONJUNCTION WITH DRAWING P03 - HUNSWORTH LANE / BOUNDARY TREATMENTS PLAN

REV	DATE	DRAWN	DESCRIPTION
-	-	-	-
TITLE:			
BOUNDARY DETAILS			
 Breck Homes 20 Sceptre Court Bamber Bridge Preston PR5 6AW tel: 01253 587 010 web: www.breck.co.uk/homes hello@breck.co.uk			
PROJECT:			
HUNSWORTH LANE, EAST BIERLEY			
DATE:	SCALE:	JOB REF:	DRAWING NUMBER:
SEPT.26	1:50 @ A3	-	P04 Hunsworth Lane / Boundary Details
REV:			-