



1 West Elevation (Plot 1)

Scale - 1 : 100



2 South Elevation

Scale - 1 : 100



3 East Elevation (Plot 1)

Scale - 1 : 100




4 West Elevation (Plot 2)

Scale - 1 : 100



5 North Elevation

Scale - 1 : 100

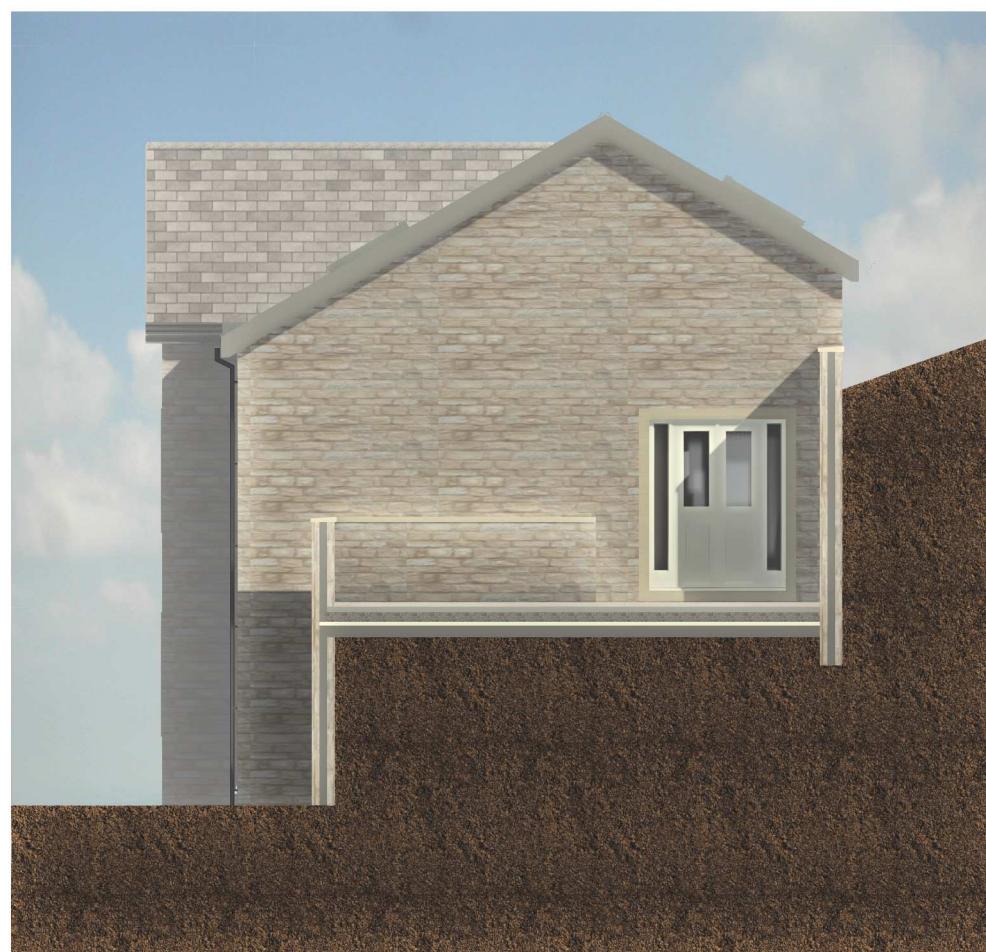

6 East Elevation (Plot 2)

Scale - 1 : 100

PROPOSED MATERIALS SCHEDULE

WALLS	COURSED REPRODUCTION YORKSTONE WITH ARTSTONE DETAILING
ROOF	CONCRETE INTERLOCKING ROOF SLATE WITH MATCHING RIDGE TILE & ROOF VERGES
DOORS/ WINDOWS	WHITE UPVC DOUBLE GLAZED WINDOW & DOOR UNITS
ROOFLIGHT	PROPRIETARY ALUMINIUM DOUBLE GLAZED ROOFLIGHT.