


1 PROPOSED ELEVATION/ SECTION A-A
SCALE 1:100

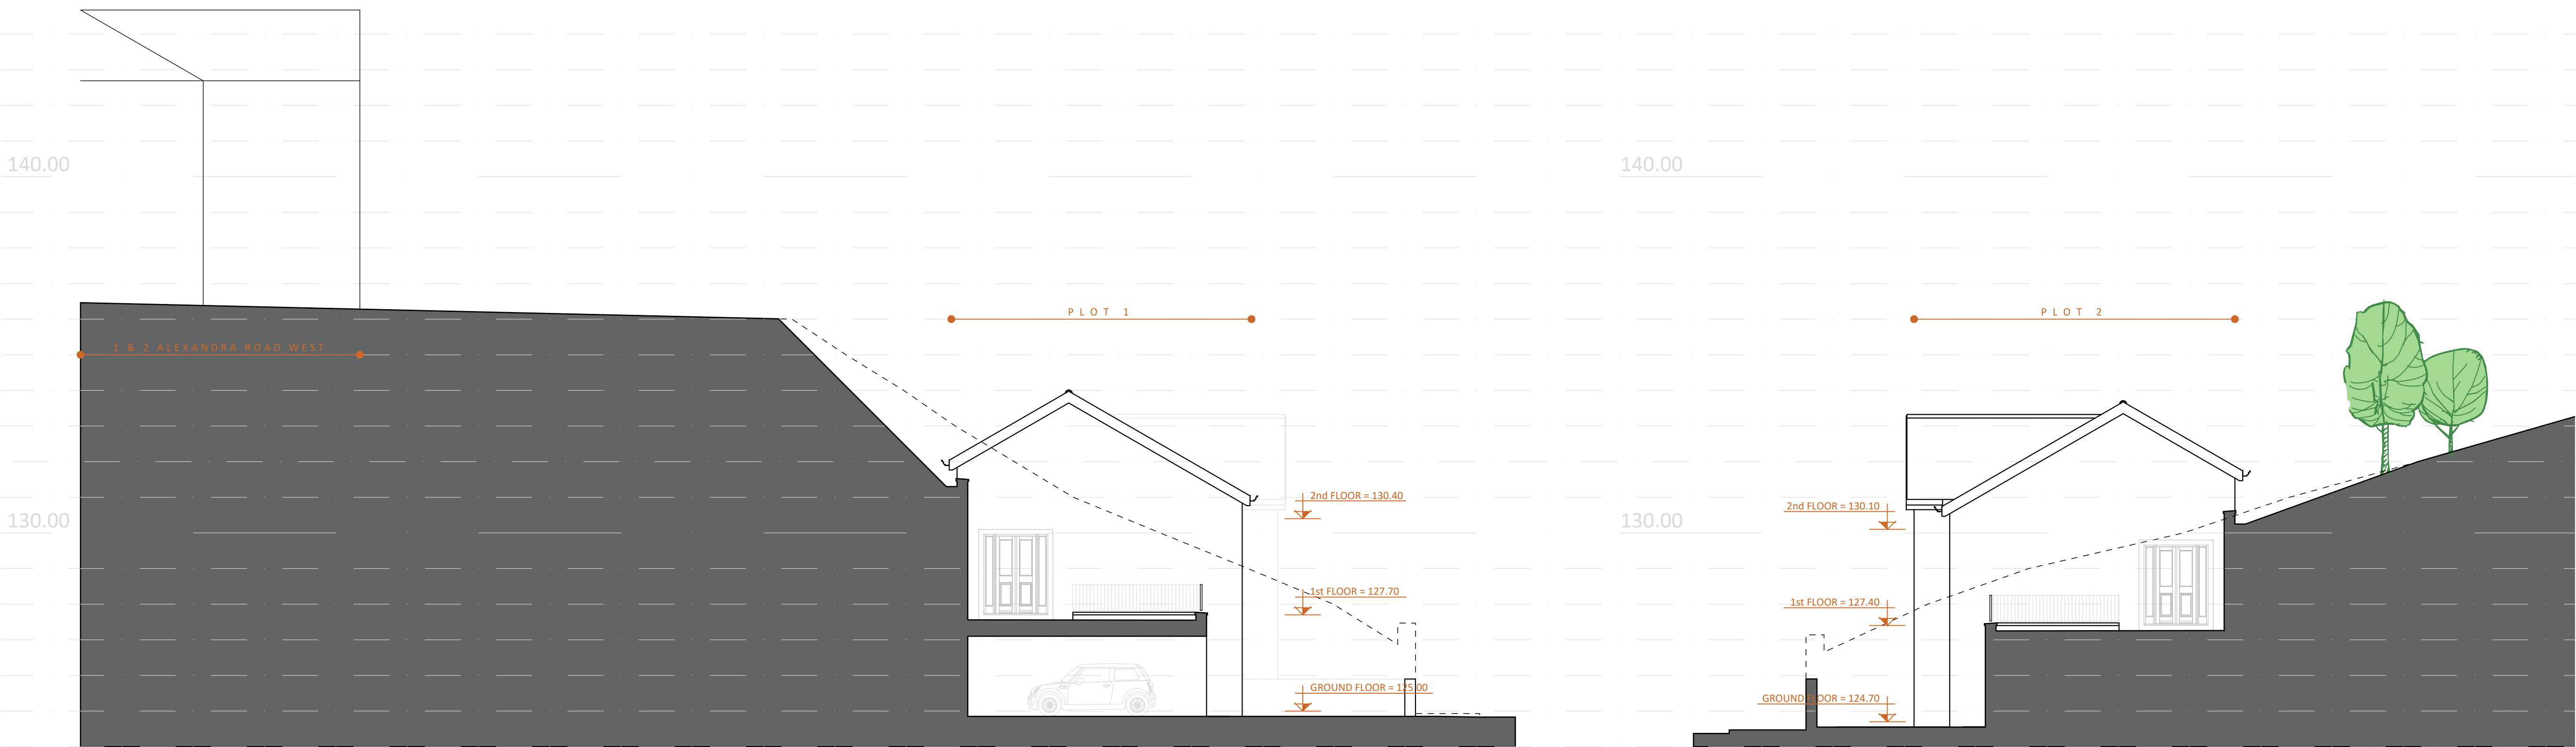

2 PROPOSED ELEVATION/ SECTION B-B
SCALE 1:100

3 PROPOSED ELEVATION/ SECTION C-C
SCALE 1:100

PROPOSED MATERIALS SCHEDULE

WALLS	COURSED REPRODUCTION YORKSTONE WITH ARTSTONE DETAILING
ROOF	CONCRETE INTERLOCKING ROOF SLATE WITH MATCHING RIDGE TILE & ROOF VERGES
DOORS/ WINDOWS	WHITE UPVC DOUBLE GLAZED WINDOW & DOOR UNITS
ROOFLIGHT	PROPRIETARY ALUMINIUM DOUBLE GLAZED ROOFLIGHT.

Rev A -22/09/23- Updated in line with drawing (AL)40
Revisions



Client
Faz Sadiq & David Irving

Project
Housing Development at
Alexandra Road West,
Paddock, Huddersfield

Drawing title
Proposed Sections/ Elevations

PLANNING APPLICATION	
Scale @ A1	Drawn by
1:100	CG
Date	App'd
Apr '23	-
Drawing no	Rev
20.1127/(AL)41	A