

ARCHITECTURE | PLANNING | DESIGN

Malkin Farm
 Brow Lane
 Holmfirth
 HD9 2RJ
 07946872499
paul@paulmatthewsarchitectural.co.uk
www.paulmatthewsarchitectural.co.uk

Company Registration Number: 09898149 – Company
 Registered in England and Wales

Project
 Erection of Extensions and Alterations at 14
 Stafford Hill Lane, Kirkheaton, Huddersfield, HD5
 0EF.
 Client



Mr C Smith + Miss L Billington

Drawing Title/Issue


General Arrangement as Proposed

scale date sheet size dwg. no.
 1:100 09/2026 A2 26/1369/04a


(a) - Amends to client comment

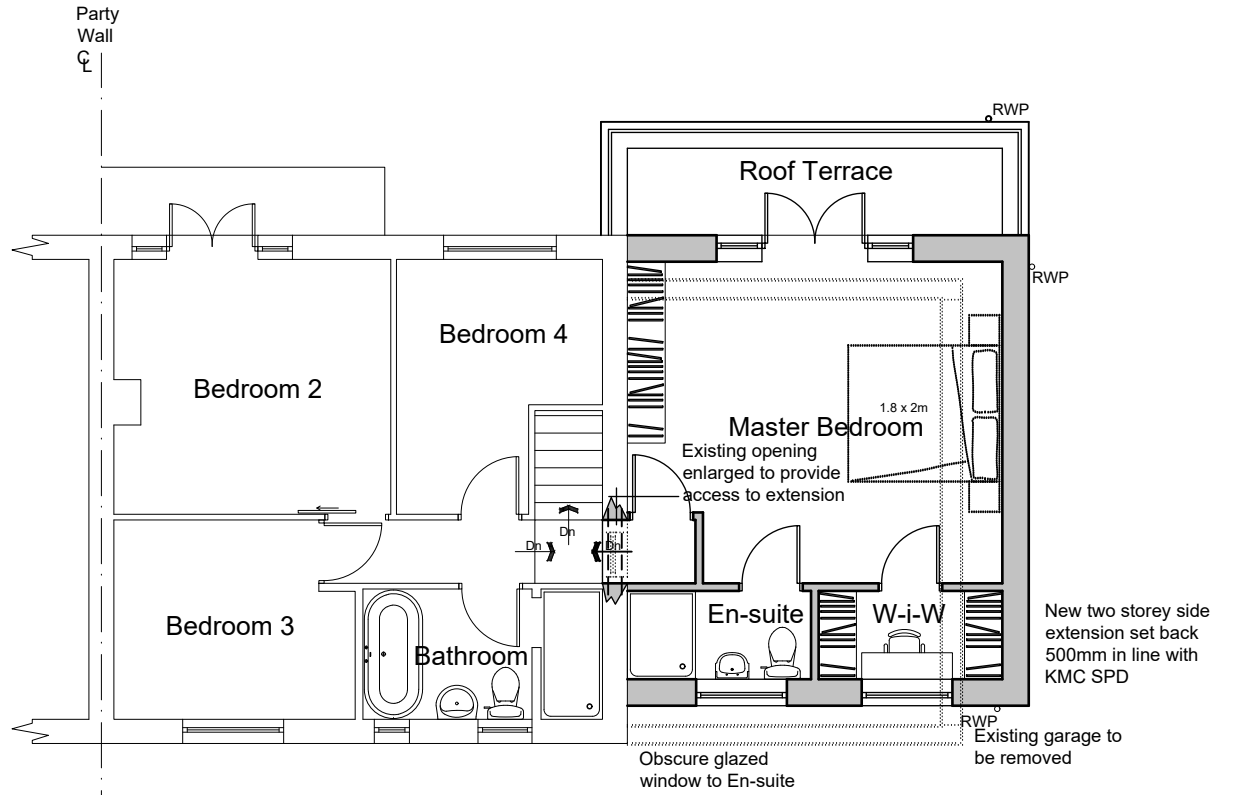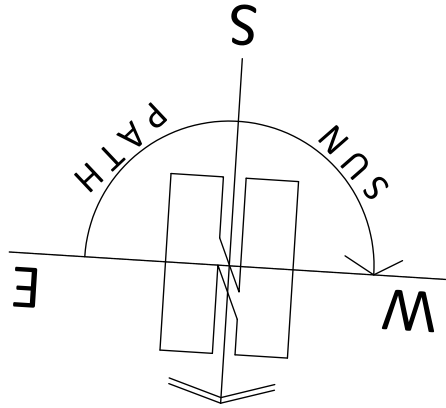


First Floor Plan

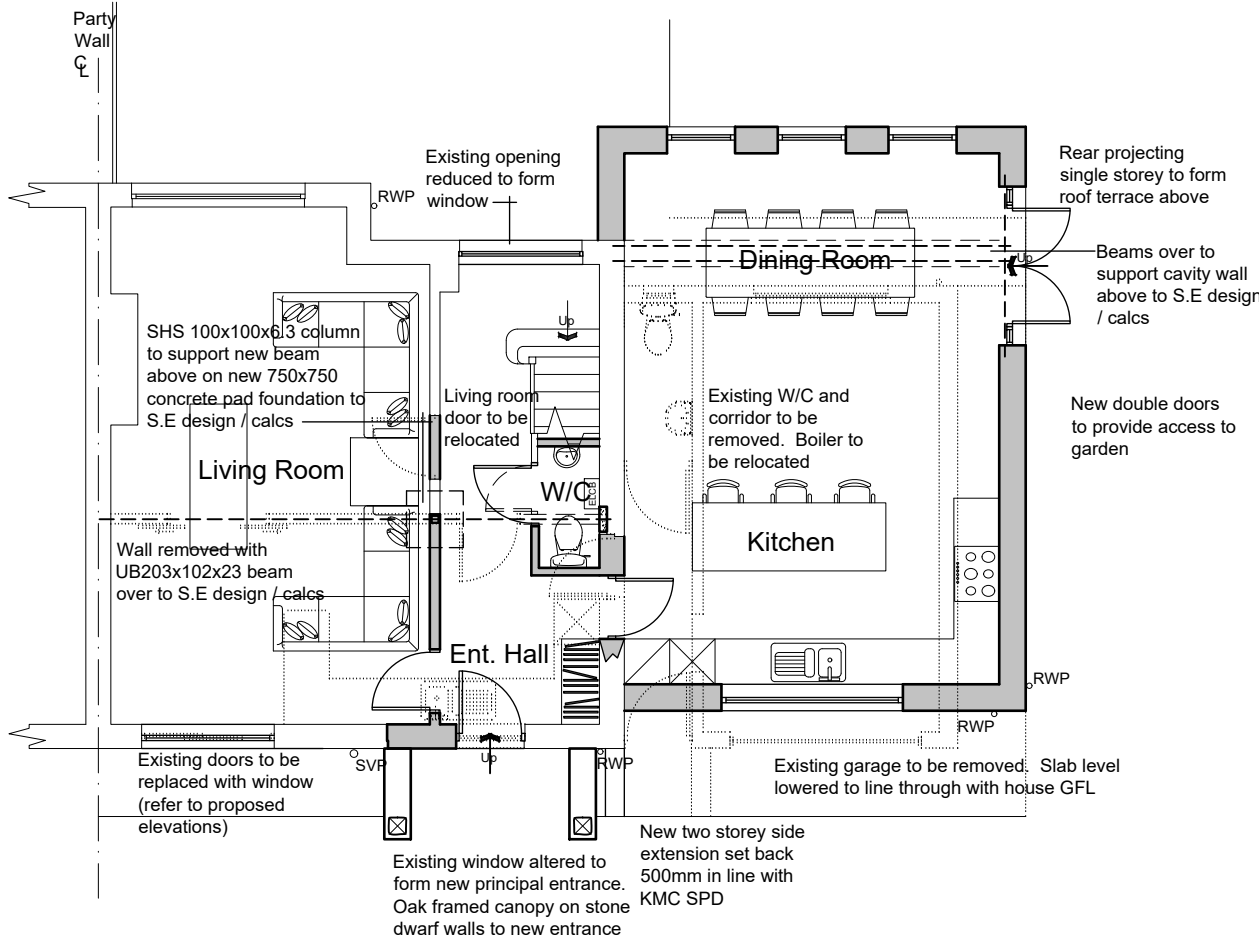


Ground Floor Plan

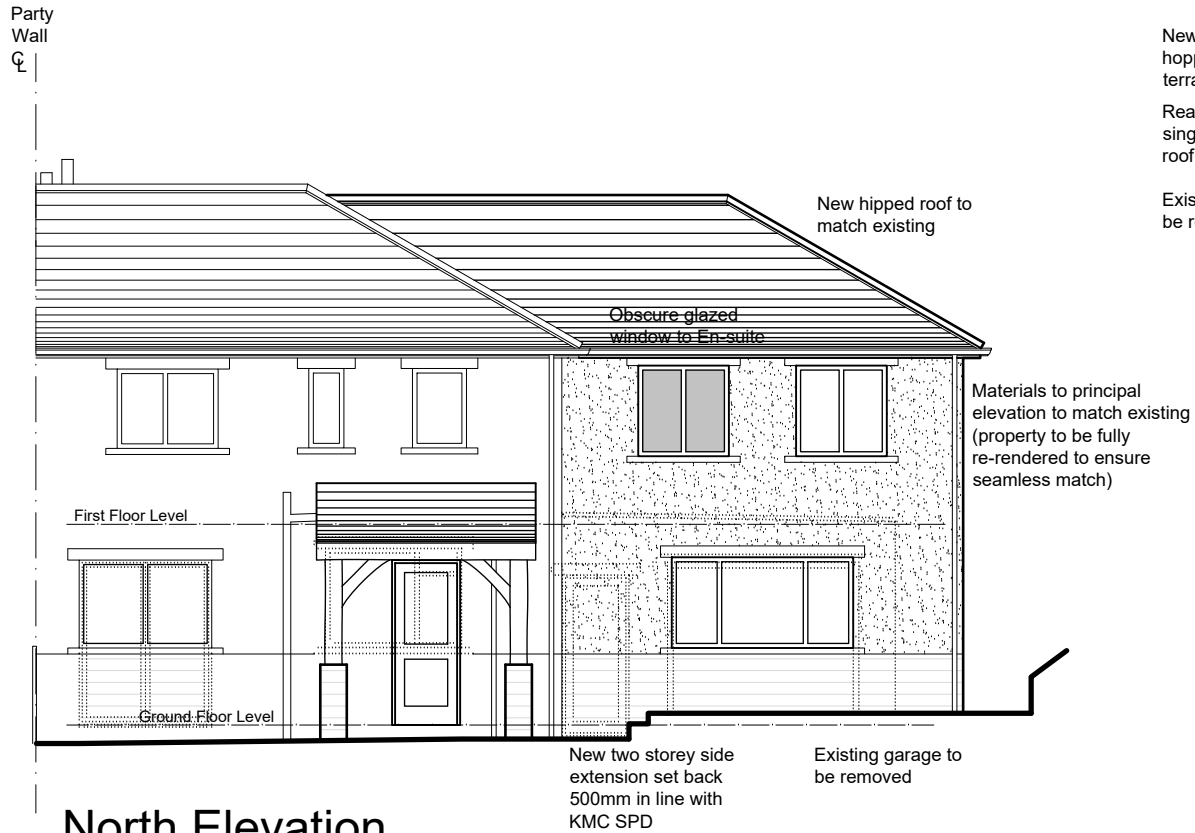

North Elevation
 (front)

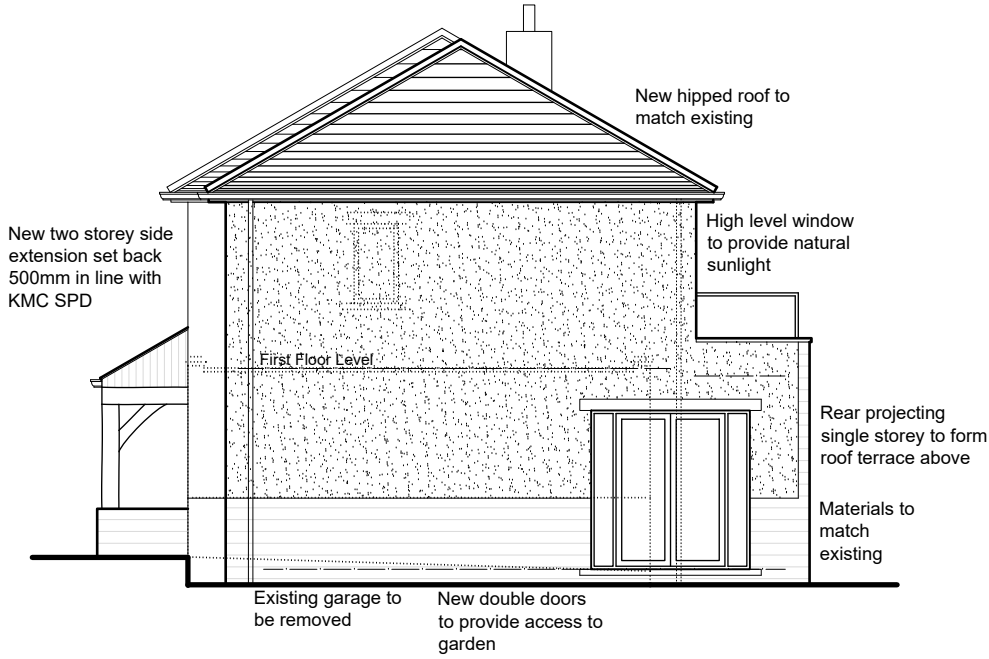

West Elevation
 (side)

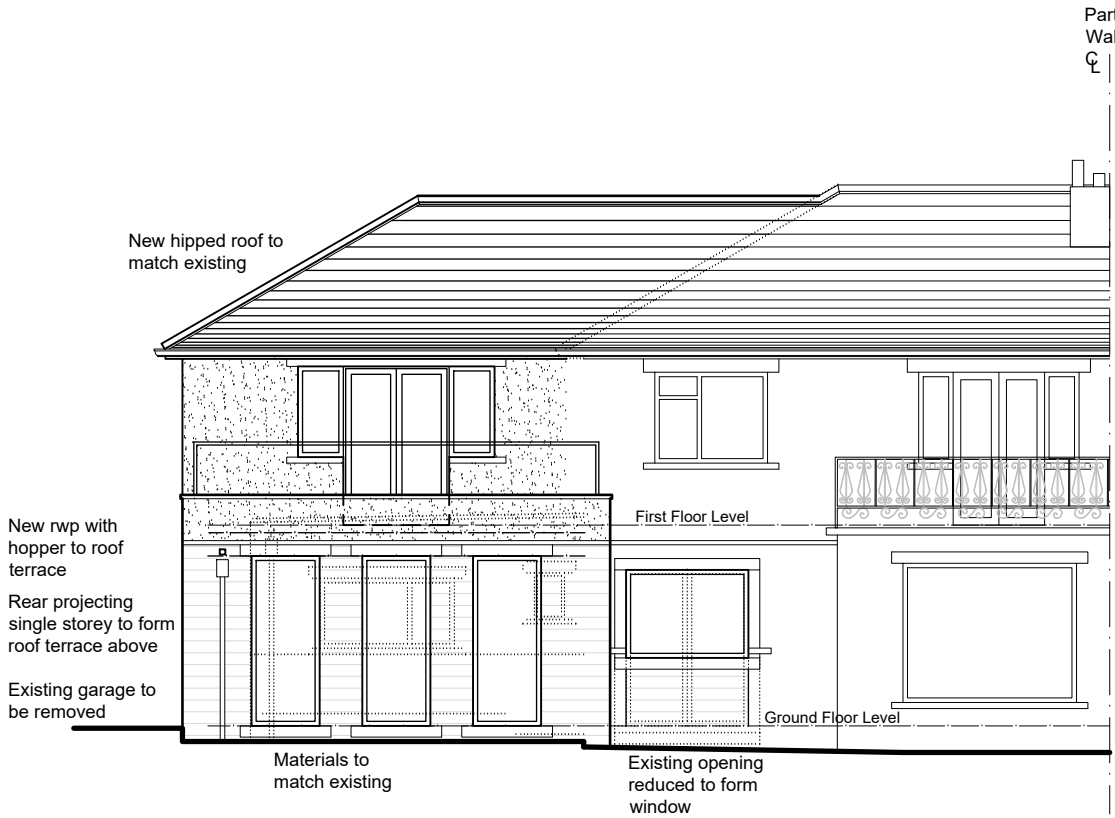

South Elevation
 (rear)

1:100

