


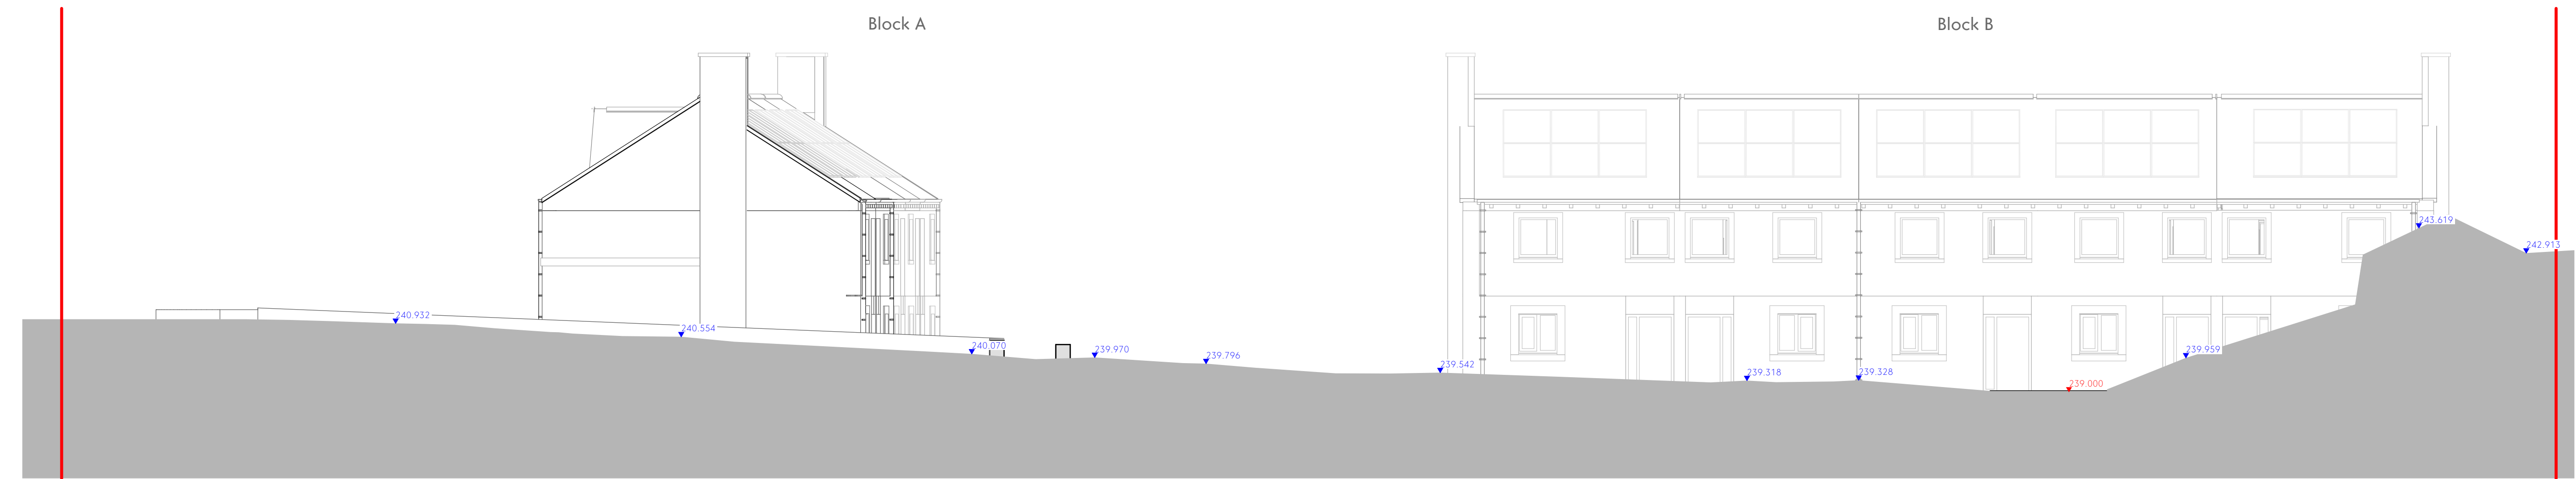

Section A-A



Section B-B