



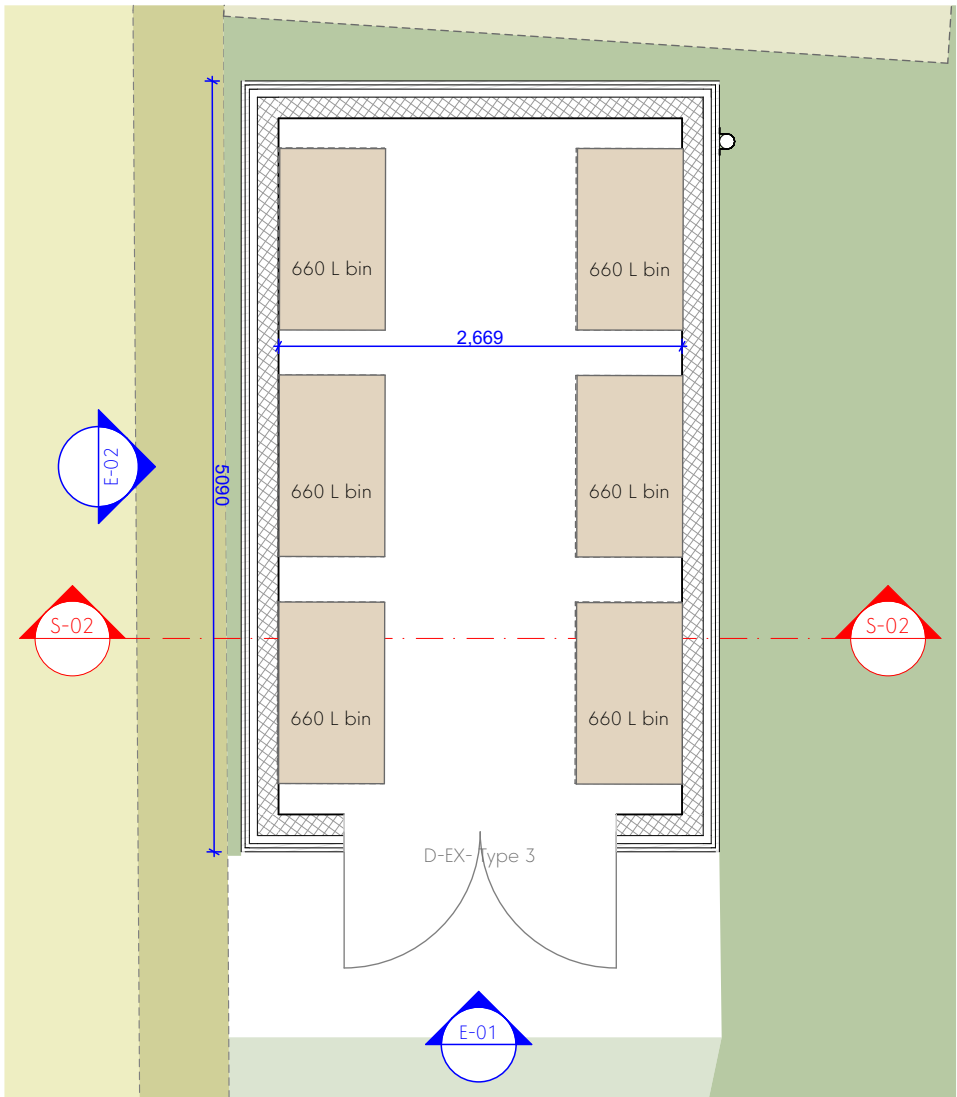

Floor Plan

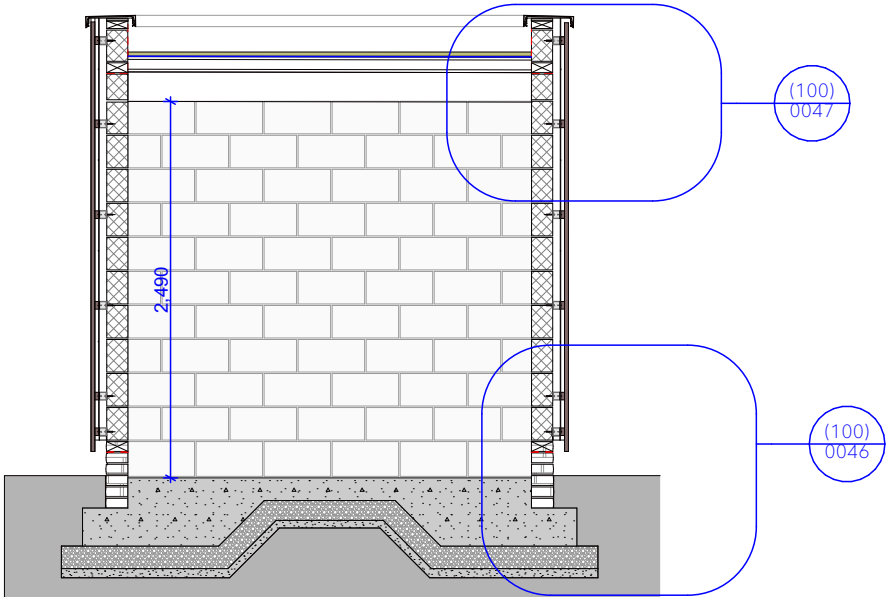

Section S-01



Elevation E-01



Elevation E-02

Material Key



1.



3.

1. Vertical hit & miss timber cladding
3. Sedum Green roof

This drawing is the property of GWP Architecture. Copyright is reserved by them and the drawing is issued on the condition that it is not copied, reproduced, retained, or disclosed to any unauthorised person, either wholly or in part, without the consent in writing of GWP Architecture.
All drawings and specifications should be read in conjunction with the project health and safety plan; any possible conflicts should be presented to the Planning Coordinator.
All work to be carried out in accordance with current Building Regulations.
Contractors must verify all dimensions at the job before commencing any work or making shop drawings.
Written dimensions should be taken. Do not scale off drawing. Do not take digital dimensions from this drawing.
Any discrepancies to be reported to the Architect.



A02	14.07.26	Tender Issue	MK	CT	
A01	10.06.24	Tender Issue	EA	CT	
P01	15.04.24	First Issue	CT	RT	
Rev	Date	Comment	Dr	Ch	
B:\McCloud - BMSERVER\2026 - BMS\Cloud Base for Archicad 29\Chippings Dump Site - 046202112-GWP-01-XK-W3-A-EcoHolmes_P11					

GWP Job Reference	(462)2112
Job Title	Chippings Dump Site
Client	 EcoHolmes Community Land Trust AFFORDABLE LOW ENERGY HOUSING FOR THE PEASE VALLEY  Connect housing

Bin Store - Plan and Elevations			
Name	2112-GWP-01-01-D-A-(00)-0033		
Scale	1:50@A3	Revision	A02
Drawn/Checked	CT / RT	First Issue	15.04.24
Drawing Status	S4 - Tender		



CHARTERED ARCHITECTS
INTERIOR DESIGNERS
SPACE PLANNERS
PROJECT MANAGERS
LANDSCAPE ARCHITECTS

Bracken House, Lidgett Lane, Leeds LS8 1PQ
+44(0)113 266 6044 | +44(0)113 268 1859
architecture@gwp-arch.com | www.gwp-arch.com