



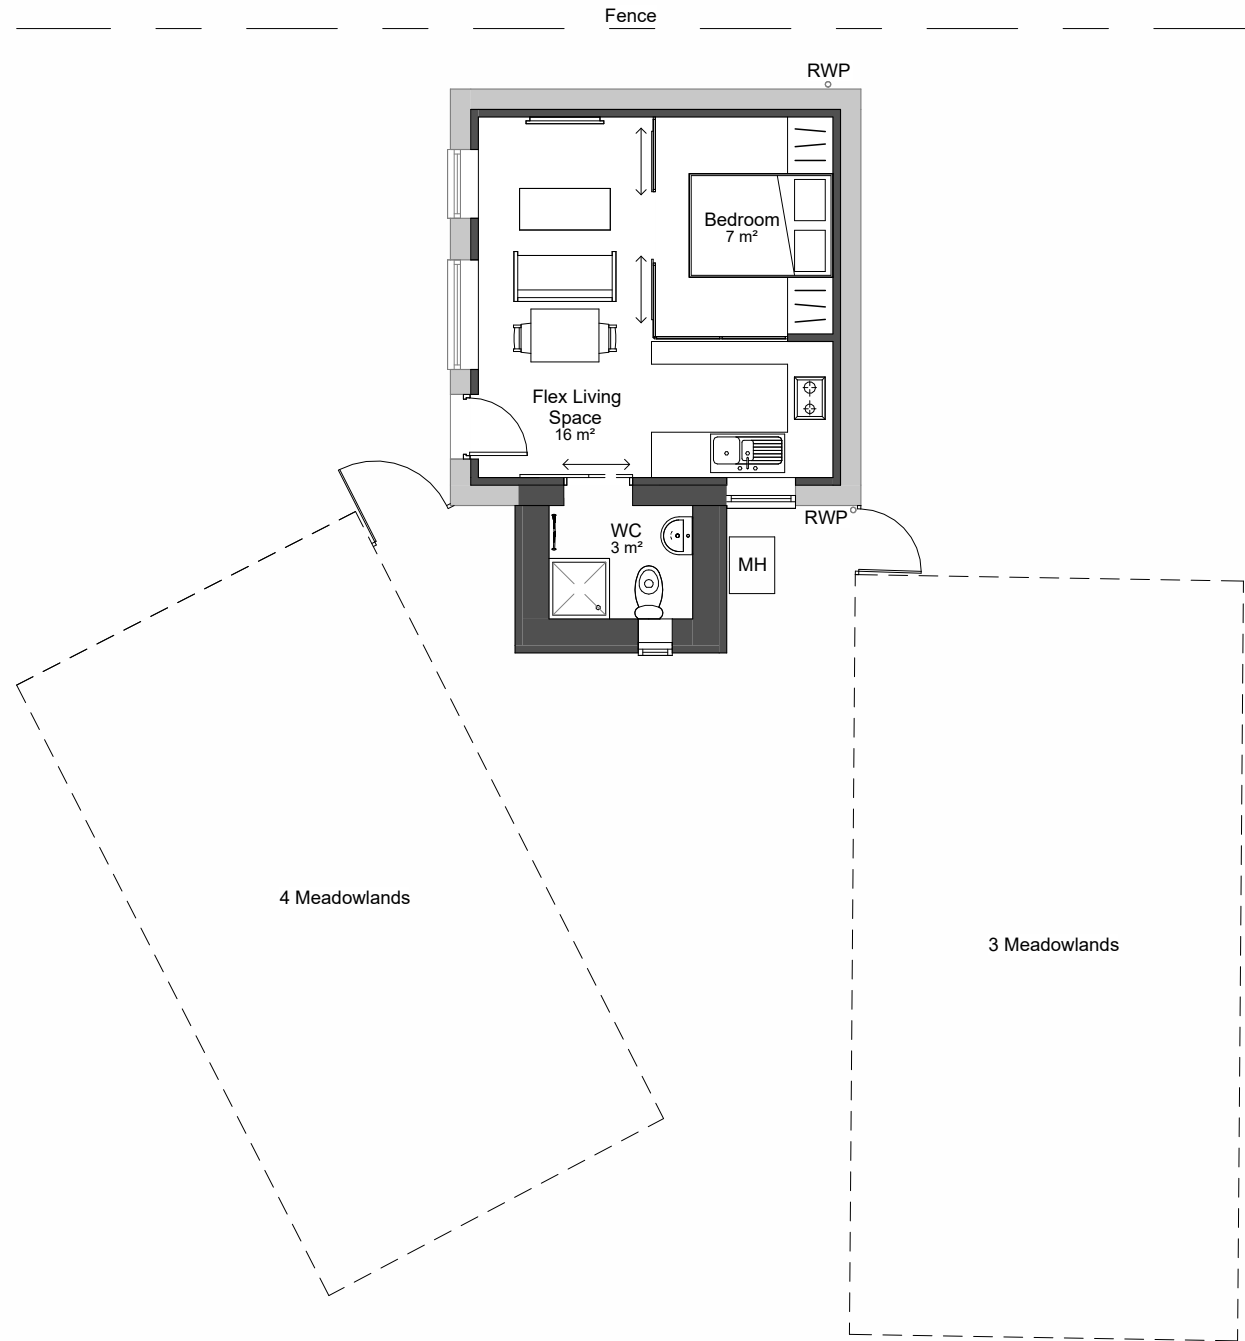


Ground Floor - Proposed
1 : 100

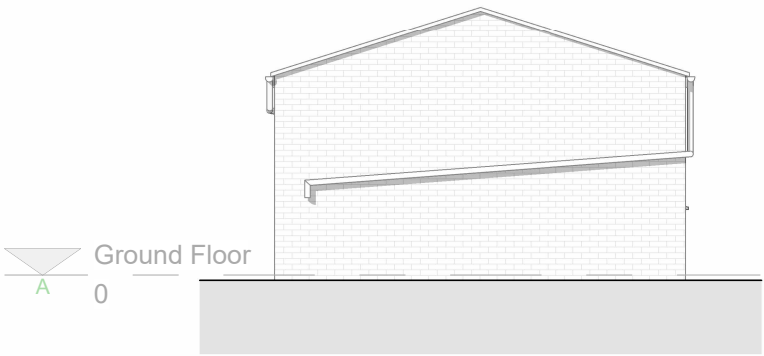


North Elevation - Proposed
1 : 100




East Elevation - Proposed
1 : 100

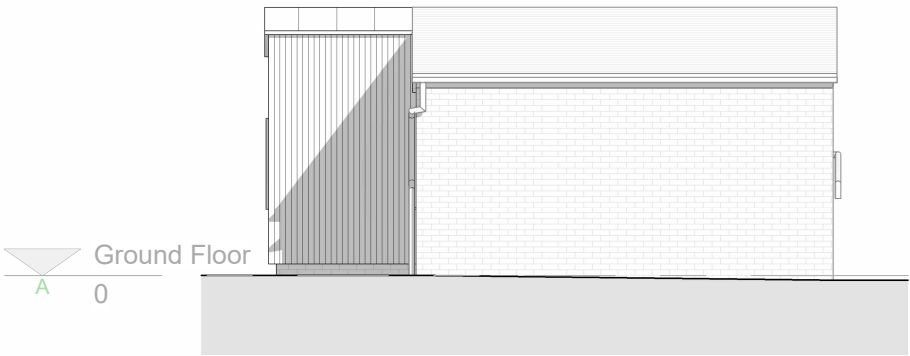

South Elevation - Proposed
1 : 100

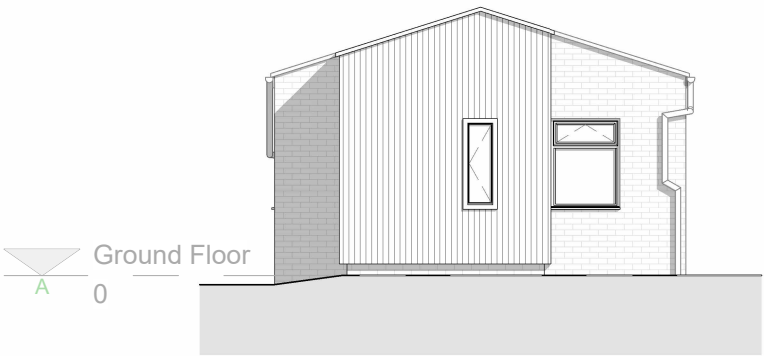

West Elevation - Proposed
1 : 100

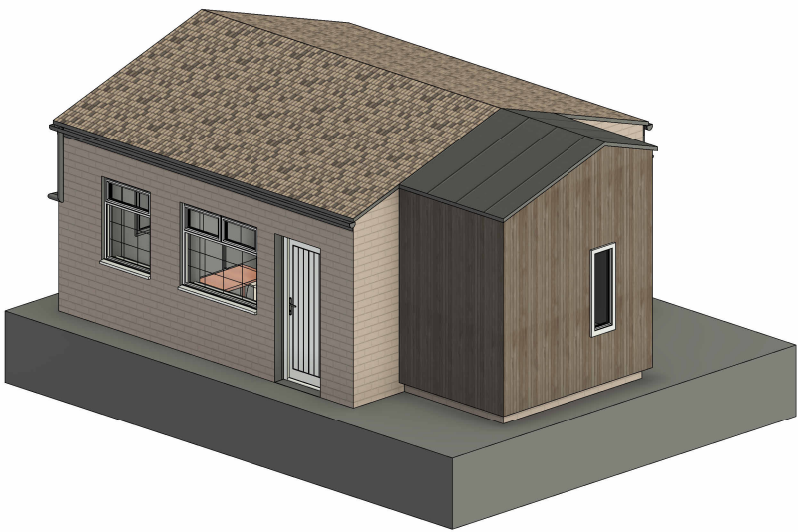

Proposed 3D

MWA

MARTIN WALSH

ARCHITECTURAL

Firth Buildings, 99 - 103 Leeds Rd, Dewsbury, WF12 7BU
e: info@martinwalsh.co.uk

t: 01924 464342
w: www.martinwalsh.co.uk

Project	Conversion of Garage to Granny Annex at 4 Meadowlands, Scholes, Cleckheaton, BD19 6HB
Client	Mrs J Alison

P01	First issue	TD	MW	02.07.26
Rev	Description	Drawn	Checked	Date
Document Status : Purpose of Issue:				
S2 FOR INFORMATION				
Title				
Proposed Drawings				
MWA project ref	Scale	Original Paper Size	Orientation	Drawn
6768	1 : 100	@A3	Landscape	TD
File Identifier				
Project	Originator	Volume	Level	Type
JAML - MWA - XX - XX - DR - A - 0004				
	Role	Number	Revision	
			P01	