


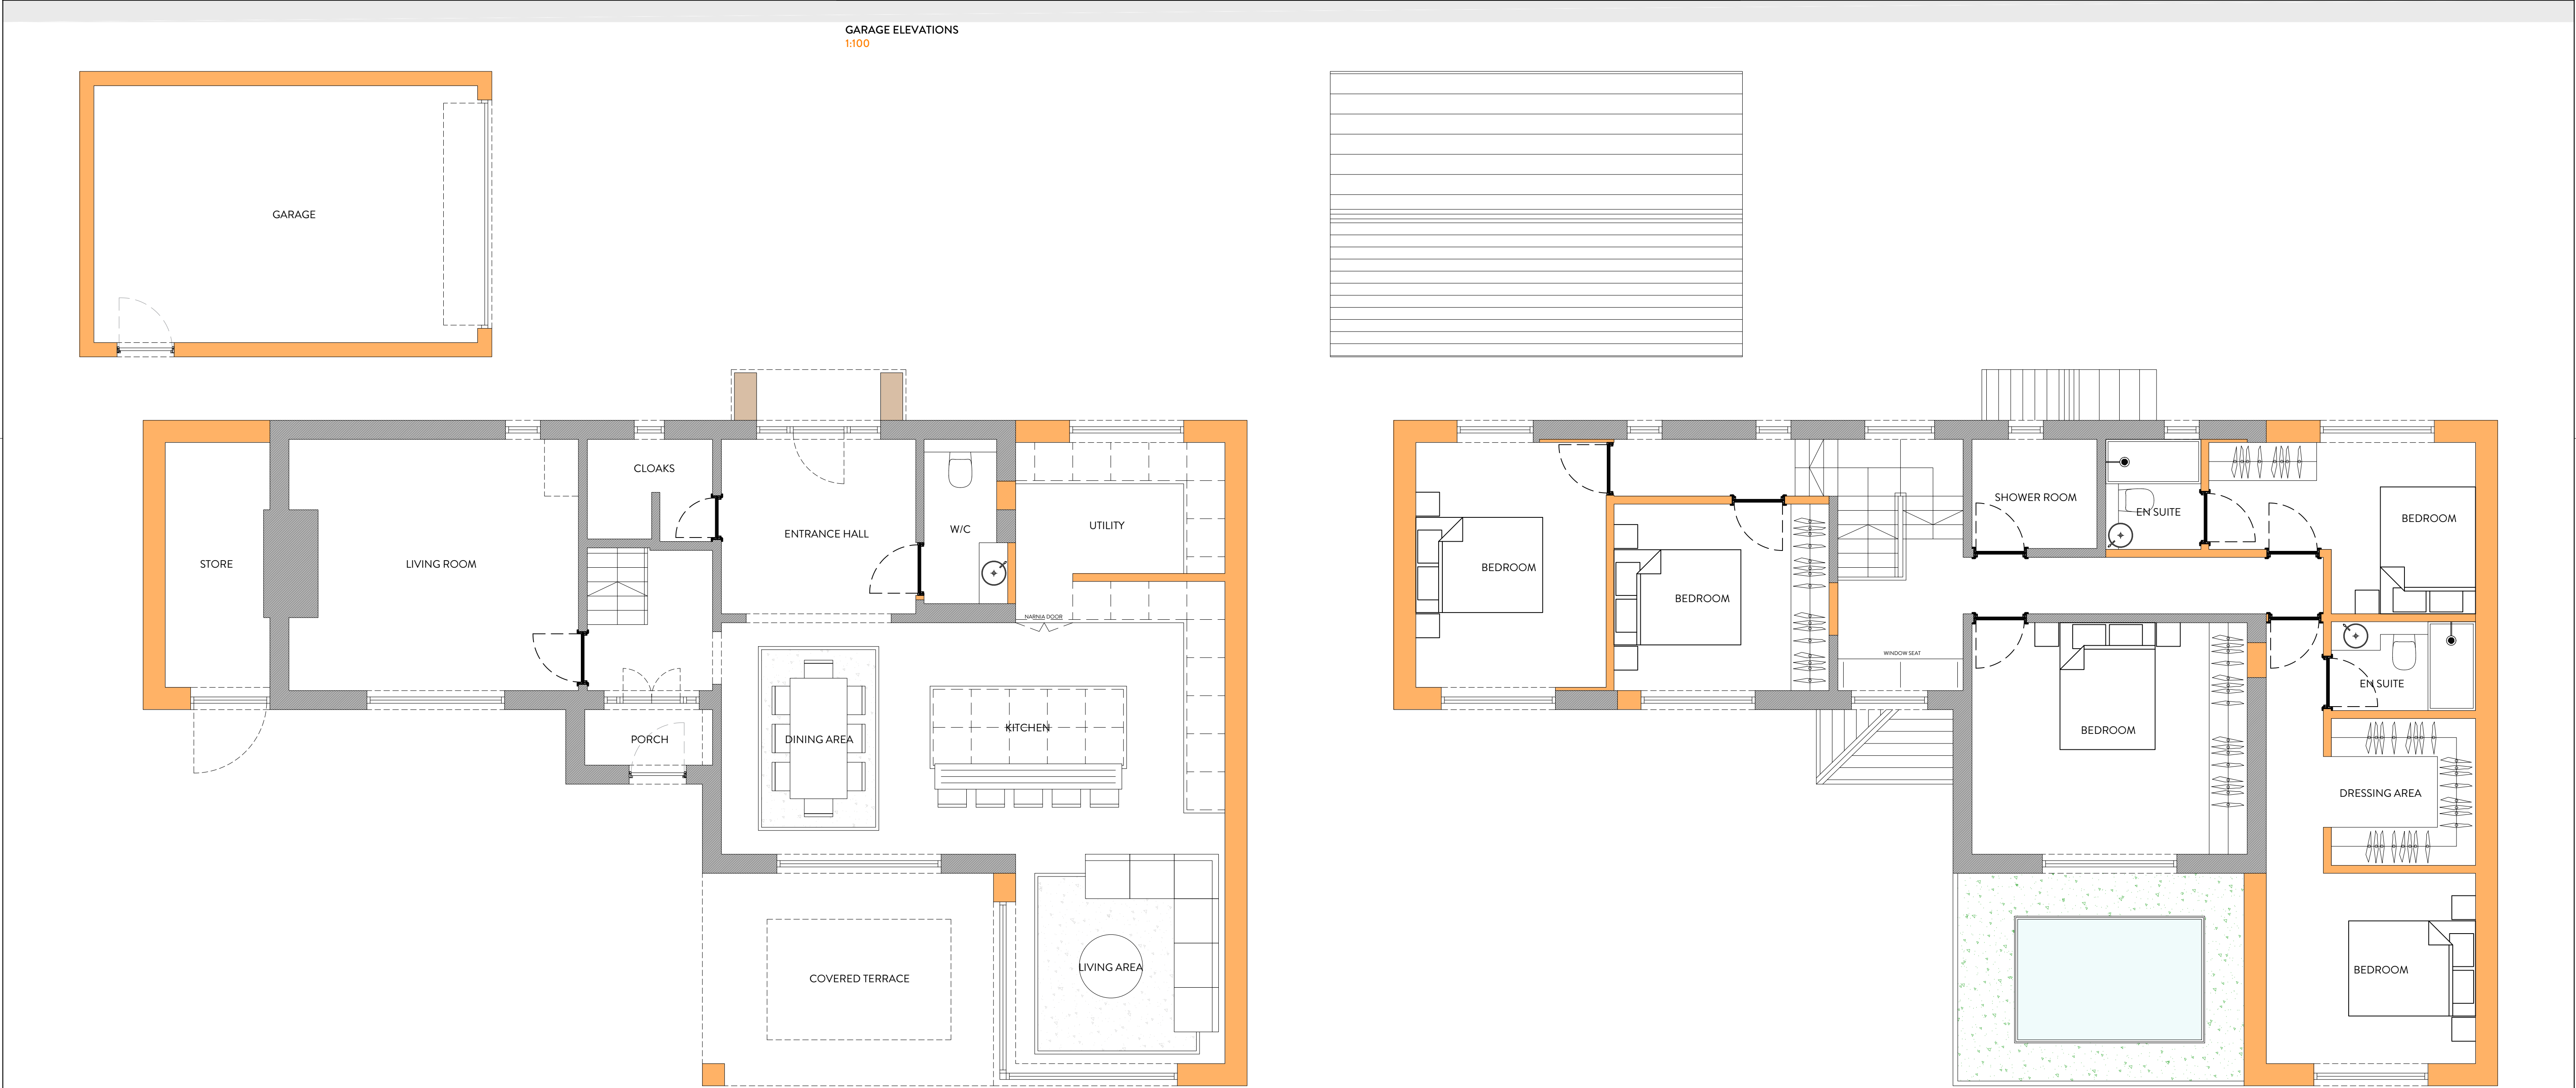

| REVISION | DESCRIPTION | DATE | NOTES |
|----------|-------------|------|-------|
|          |             |      |       |
|          |             |      |       |
|                                                                         |                              |                                              |                                         |
|-------------------------------------------------------------------------|------------------------------|----------------------------------------------|-----------------------------------------|
| STATUS<br><b>PLANNING DRAWING</b>                                       |                              | PROJECT TITLE<br><b>MEADOW BANK CRESCENT</b> |                                         |
| DRAWING TITLE<br><b>ORANGE DESIGN STUDIO.</b><br>ARCHITECTURAL PRACTICE |                              | DRAWING TITLE<br><b>PROPOSED GA</b>          |                                         |
| SCALE<br><b>1:100</b>                                                   | DRAWN<br><b>EG</b>           | CHECKED<br><b>JH</b>                         | PROJECT REFERENCE<br><b>ODS 26/1172</b> |
| PAPER SIZE<br><b>A1</b>                                                 | DWG NUMBER<br><b>(20)001</b> | DATE<br><b>16/07/26</b>                      | REVISION<br><b>/</b>                    |
| CLIENT<br><b>MR &amp; MRS LUTY</b>                                      |                              |                                              |                                         |