

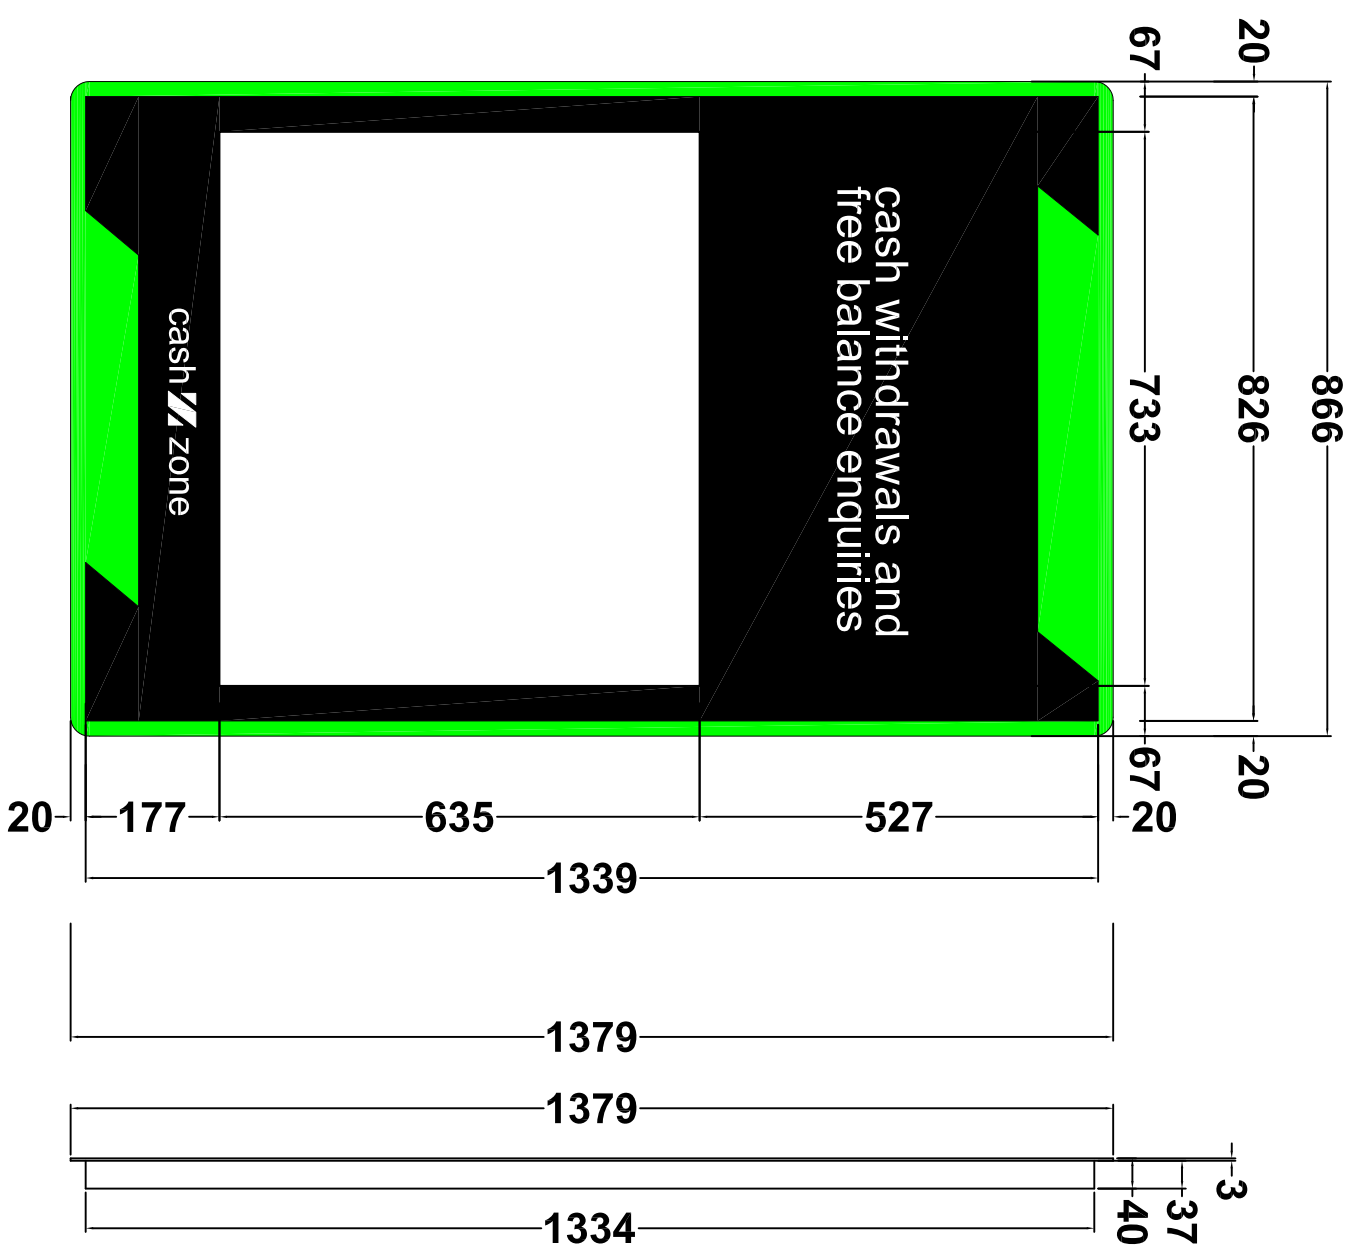


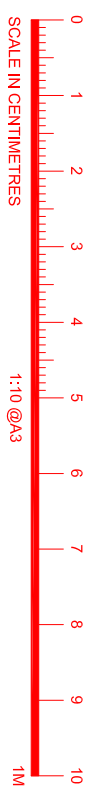

TECHNICAL INFORMATION:

- **CONSTRUCTED USING DI-BOND**
- **BLACK AND GREEN - PMS 369**

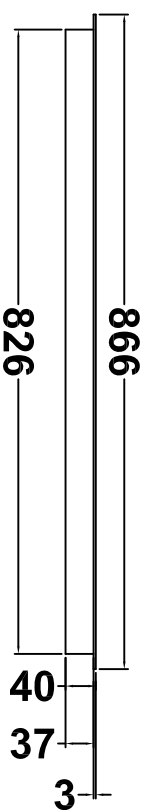

TITLE 6825 STD PTU SMALL NON-ILLUMINATED SURROUND SIGN												drawing approval		 NCR ATLEOS
						03								
						02								
												NAME:-		
												POSITION:-		
												APPROVED:-		
												SIGNED:-		
DRAWING NO. NCRAD484						SHEET No. SHEET 2		SCALE 1:10 @ A3		REVISION -		REVISION DESCRIPTION		
DATE						BY		DATE:-						