




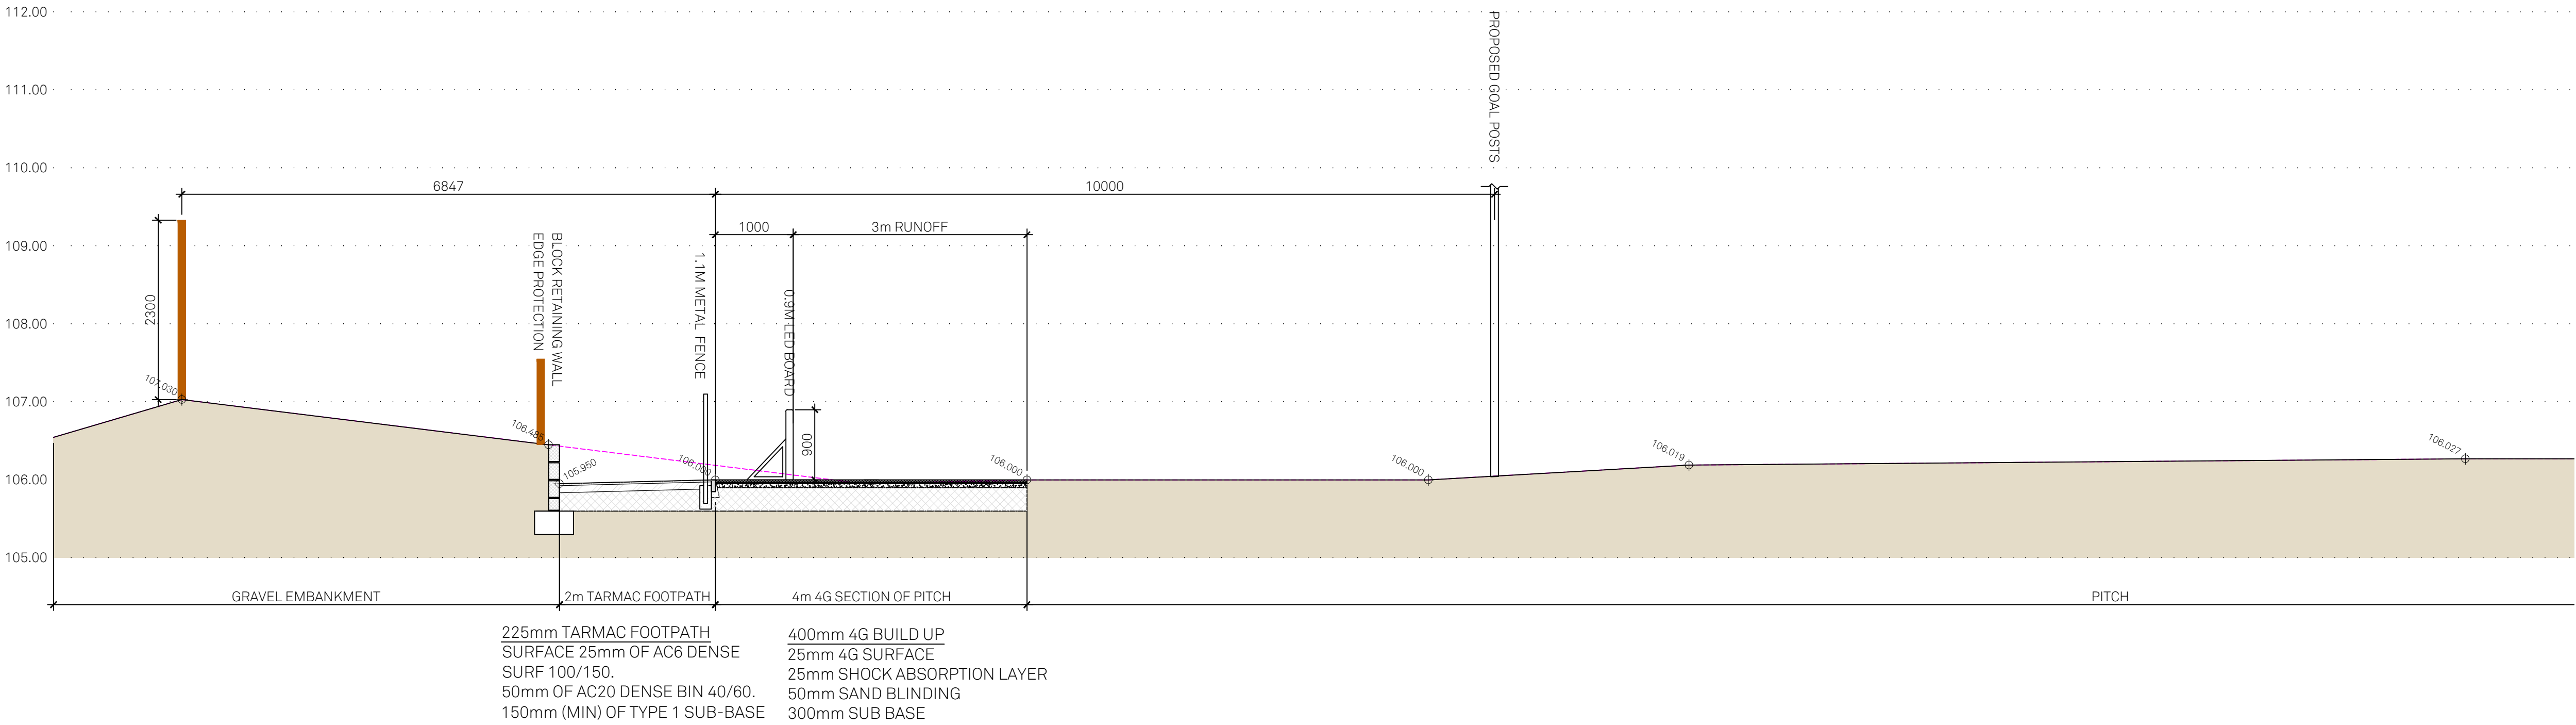

PROPOSED SECTION A-A 1:50

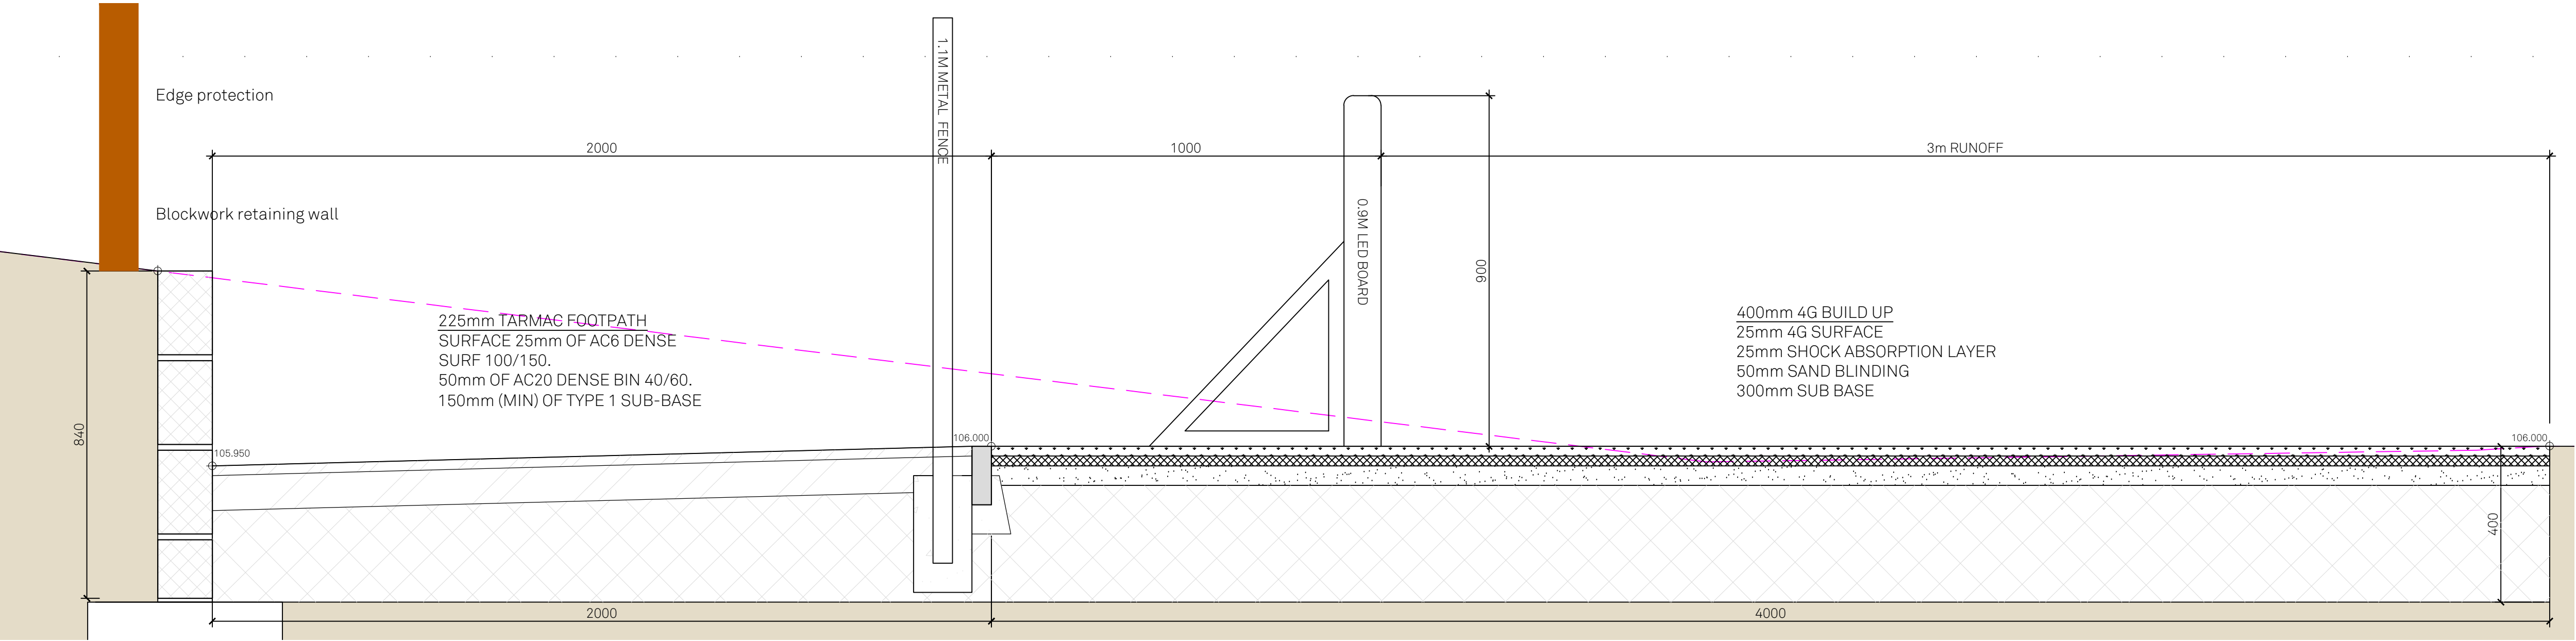

PROPOSED SECTION A-A BLOW UP 1:10

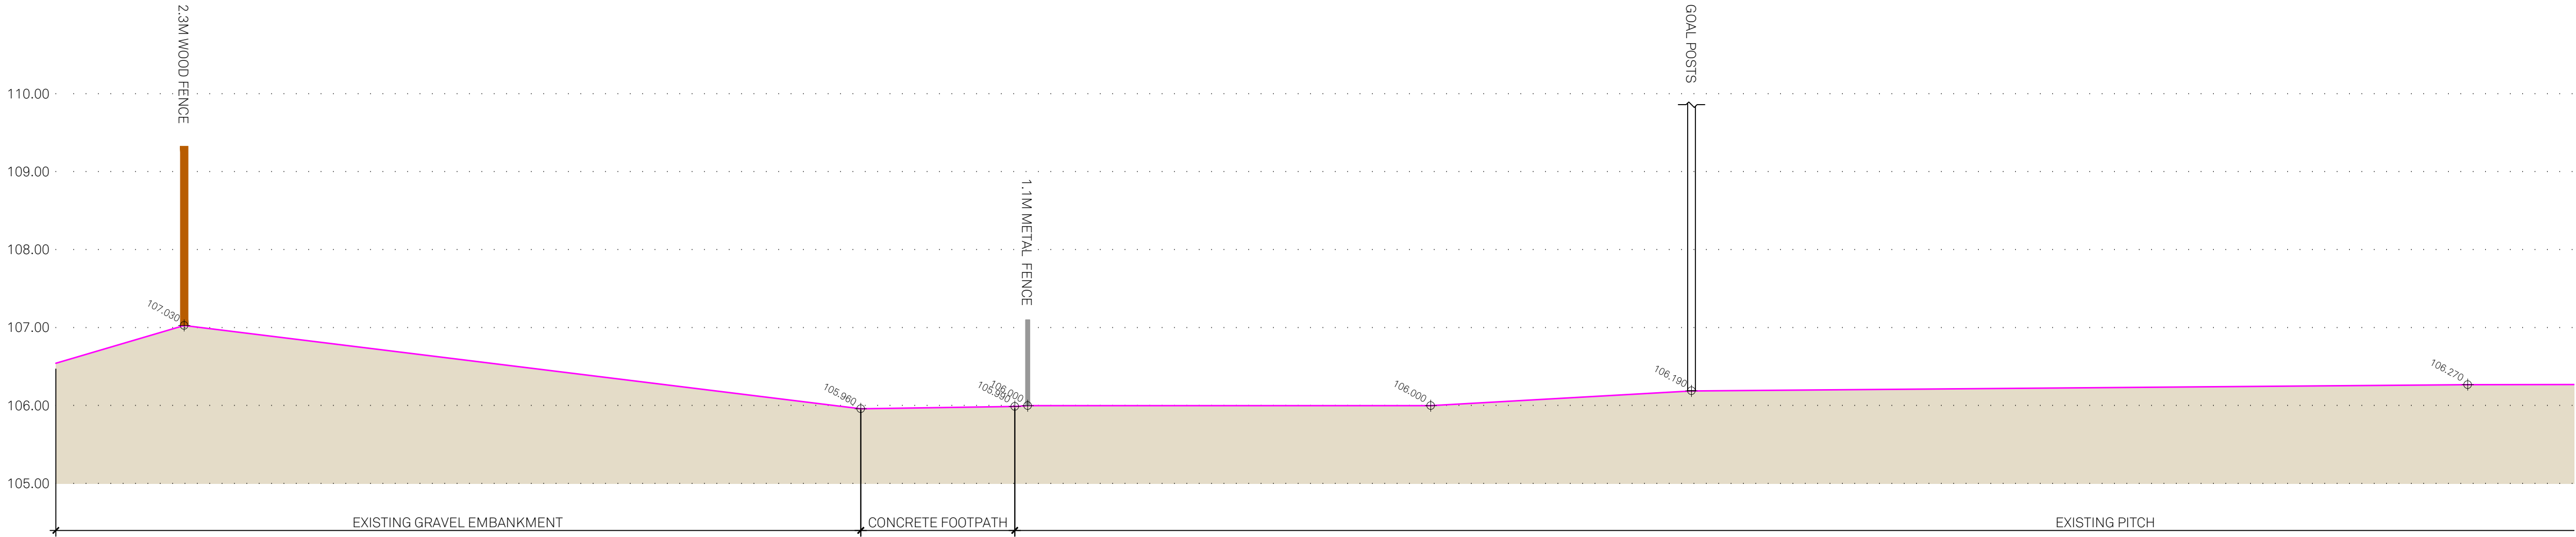

EXISTING SECTION A-A 1:50

COPYRIGHT RESERVED

Notes

SITE SECTIONS KEY:

EXISTING LEVELS

PROPOSED LEVELS

Revisions

Rev	Date	Description
A	Oct 26	Updated following design team input

BUILDING MANAGEMENT SERVICES LTD

Huddersfield Road
Elland, West Yorkshire
HX5 9BW
TELEPHONE : ELLAND (01422) 371616
FAX No : (01422) 376717
email : mail@bmselland.com

Building Management Services

Client

C.D.P. Limited

Project

Proposed Development,
Flair Stadium, Owl Lane,
Dewsbury

Sheet

Site Sections

Drawn	JT	Date	24.09.26
Scale	AS INDICATED @A1		
Status			
Drawing No.	M3310-10	Revision	Rev A