





Proposed Elevation BB 1:50

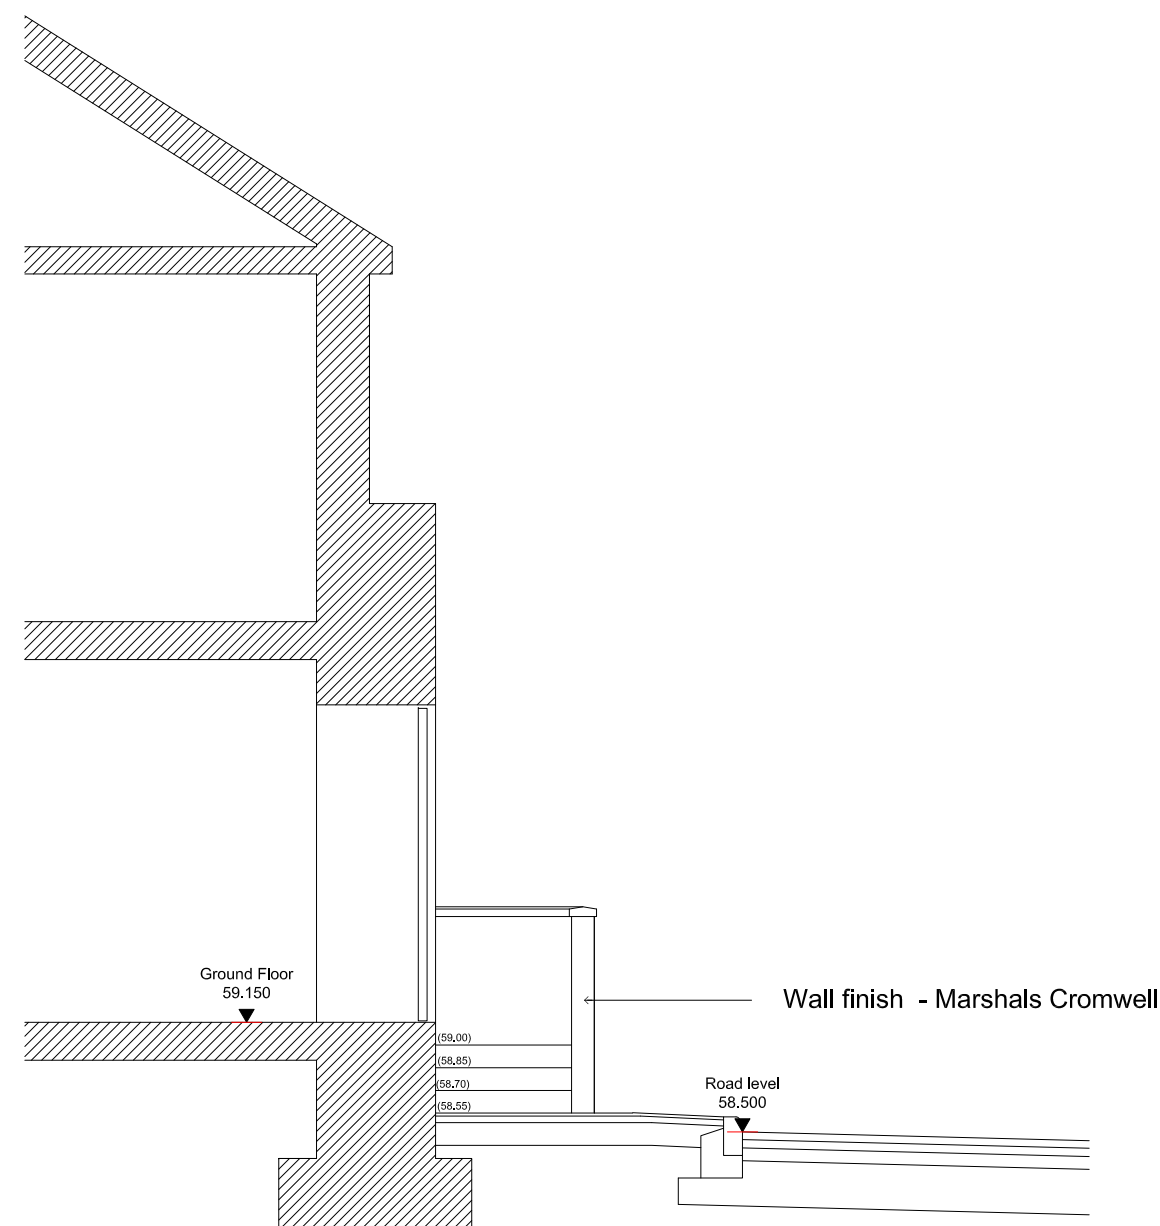

Proposed Section AA 1:50

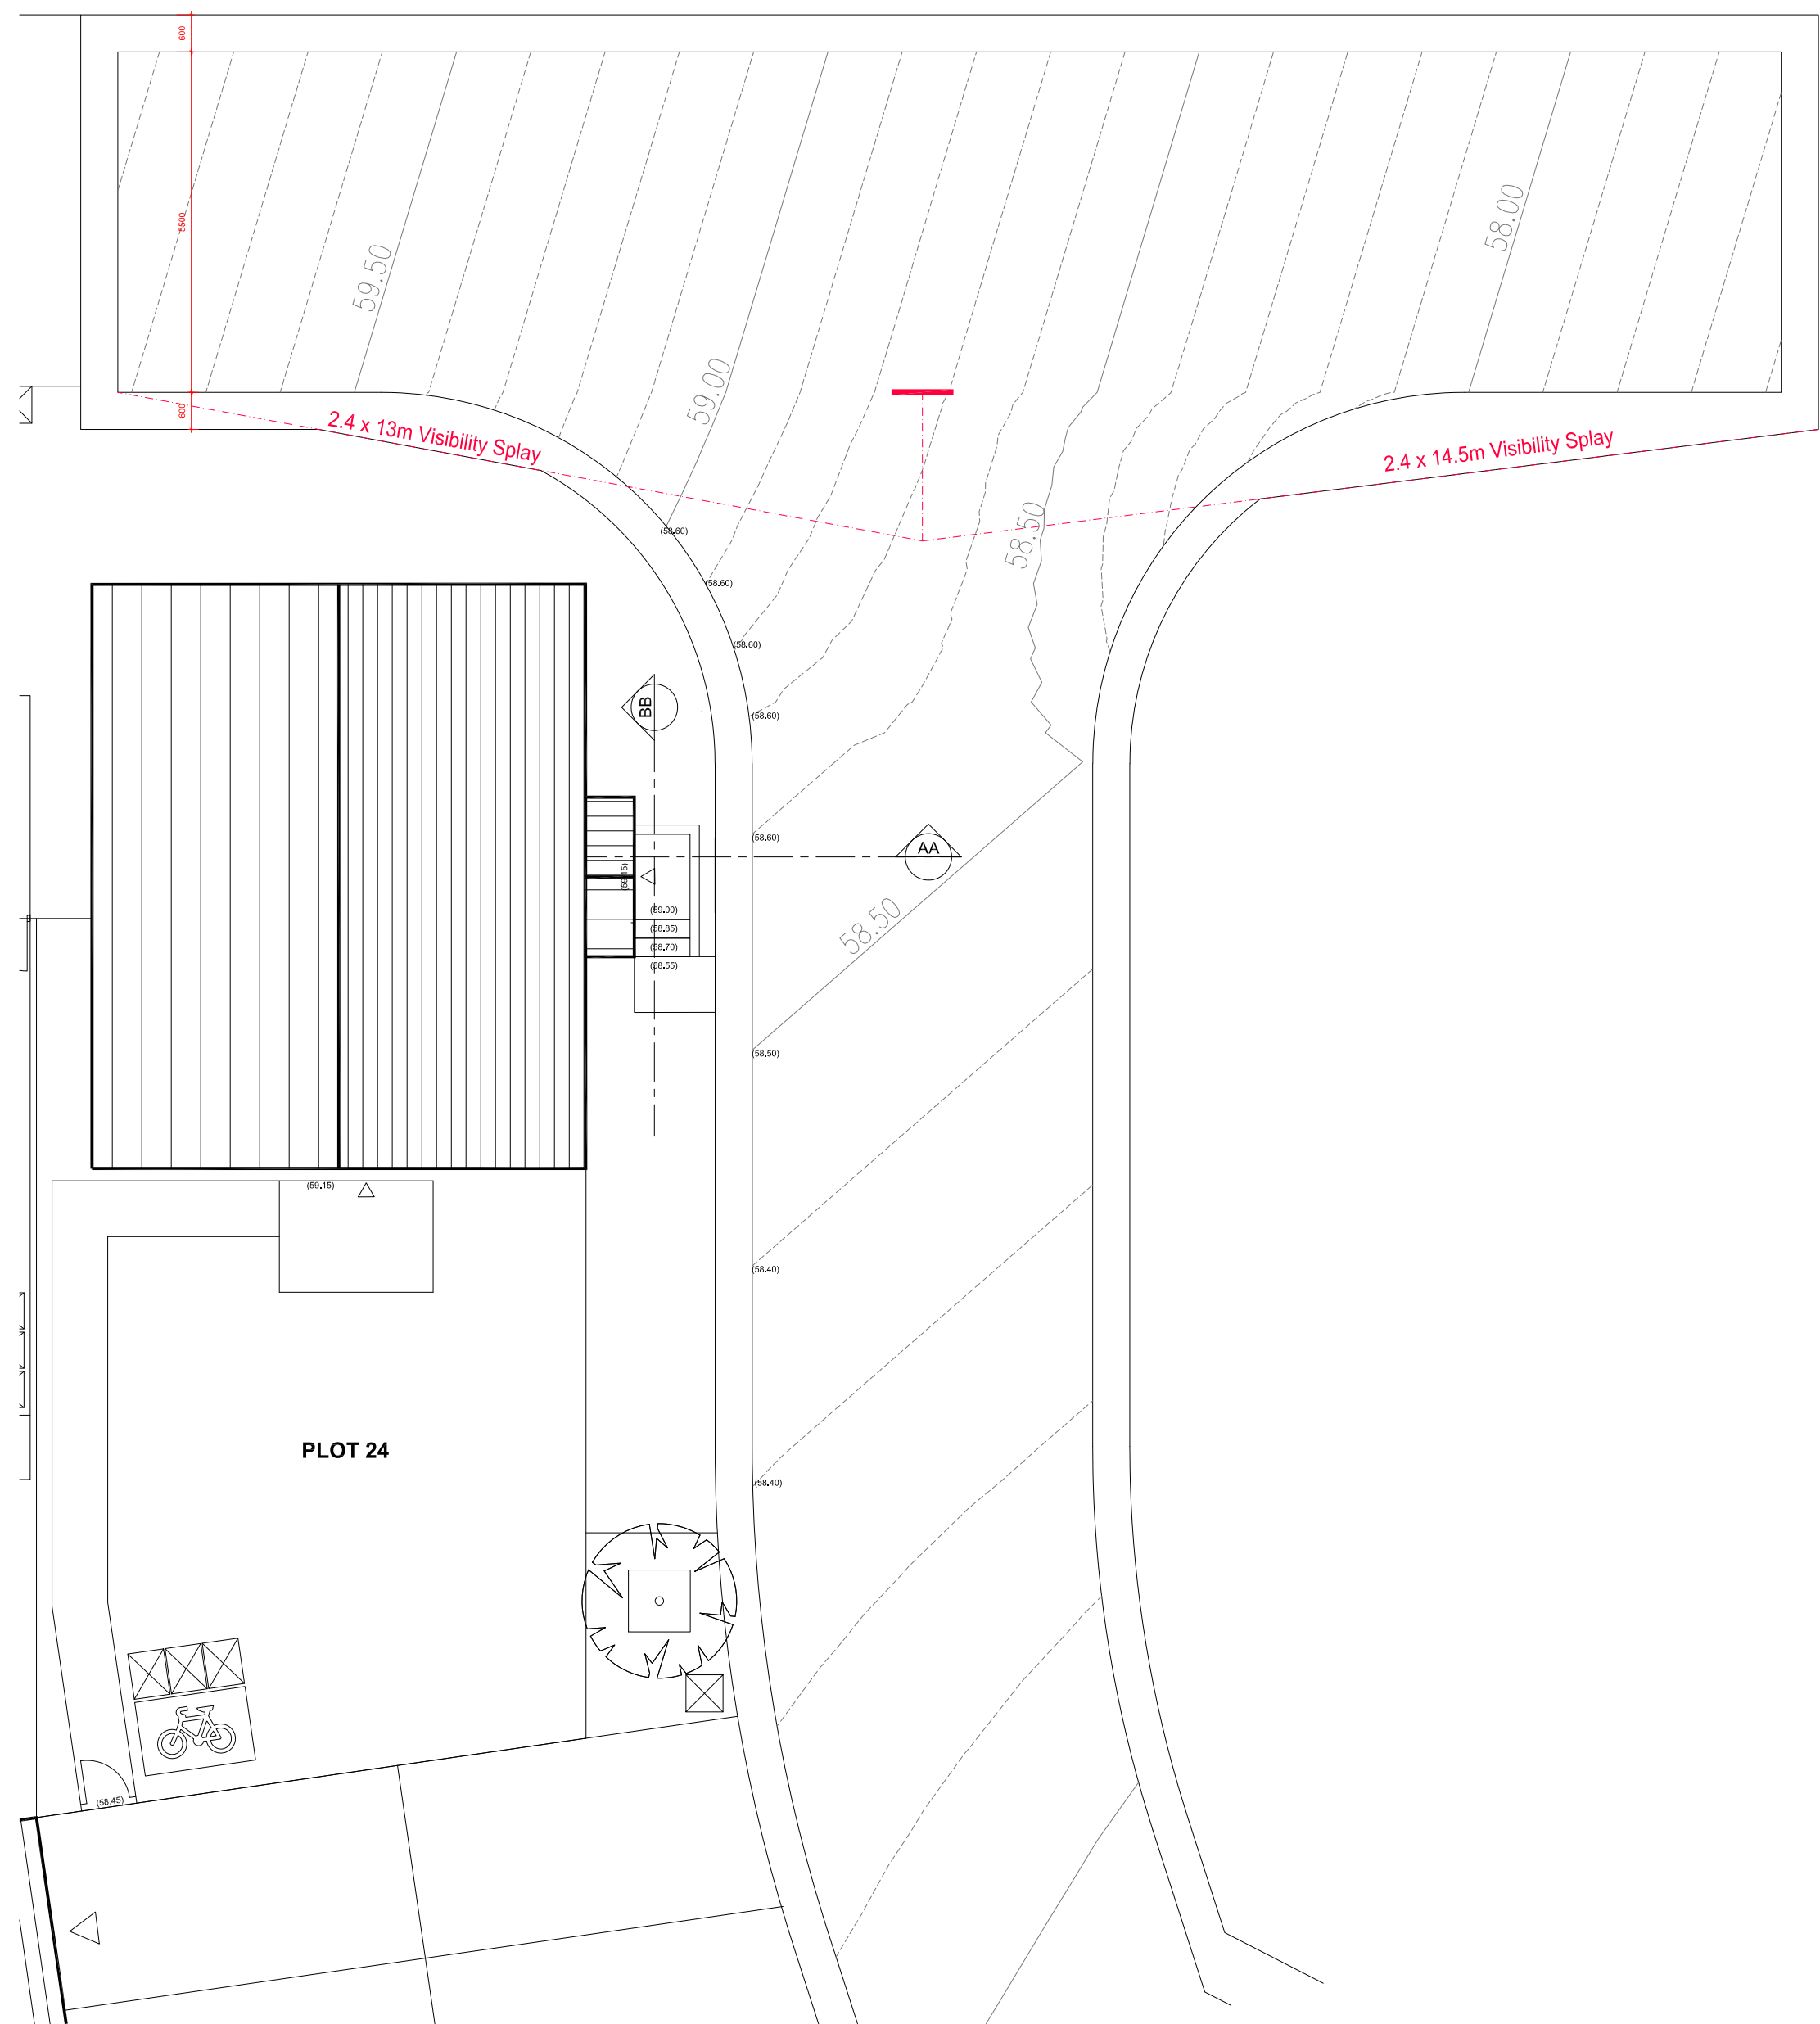

Proposed Plan 1:100

notes.

Copyright Nook Architecture & Design Ltd.

Unless indicated, this drawing is for information only. Do not scale, use figured dimensions only. Contractor must verify all dimensions on site before commencing any work or shop drawings. Any discrepancies to be report to Architect prior to commencing works. If this drawing exceed the quantites take in any way, the architect is to be informed priot to works commencing.

Drawing content subject to site survey, structural survey, site investigations, planning and statutory requirements and approvals. Drawings to be read in conjunction with all relevant Architects, Services and Structural Engineers drawings.


Work within the Construction (Design & Management) Regulations 2015 is not to start until a Health & Safety Plan has been produced.

IMPORTANT NOTE:
This is a colour drawing. In order to ensure any subsequent reproduction is viewed correctly it to be re-printed in full colour.

scalebar.



north point.

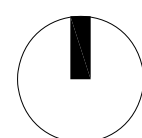

revisions.



project.			
Northorpe Lane, Mirfield			
drawing title.			
Plot 24- Retaining wall sketch			
date.	scale.	paper size.	
05.08.26	AS SHOWN	A0	
drawing status.	drawn by.	checked by.	
Planning	TM	MC	
project no.	dwg no.	rev.	
2026-157	SK02		

Castleton Mill, Castleton Close, Leeds, LS12 2DS
info@nookarchitecture.co.uk

www.nookarchitecture.co.uk