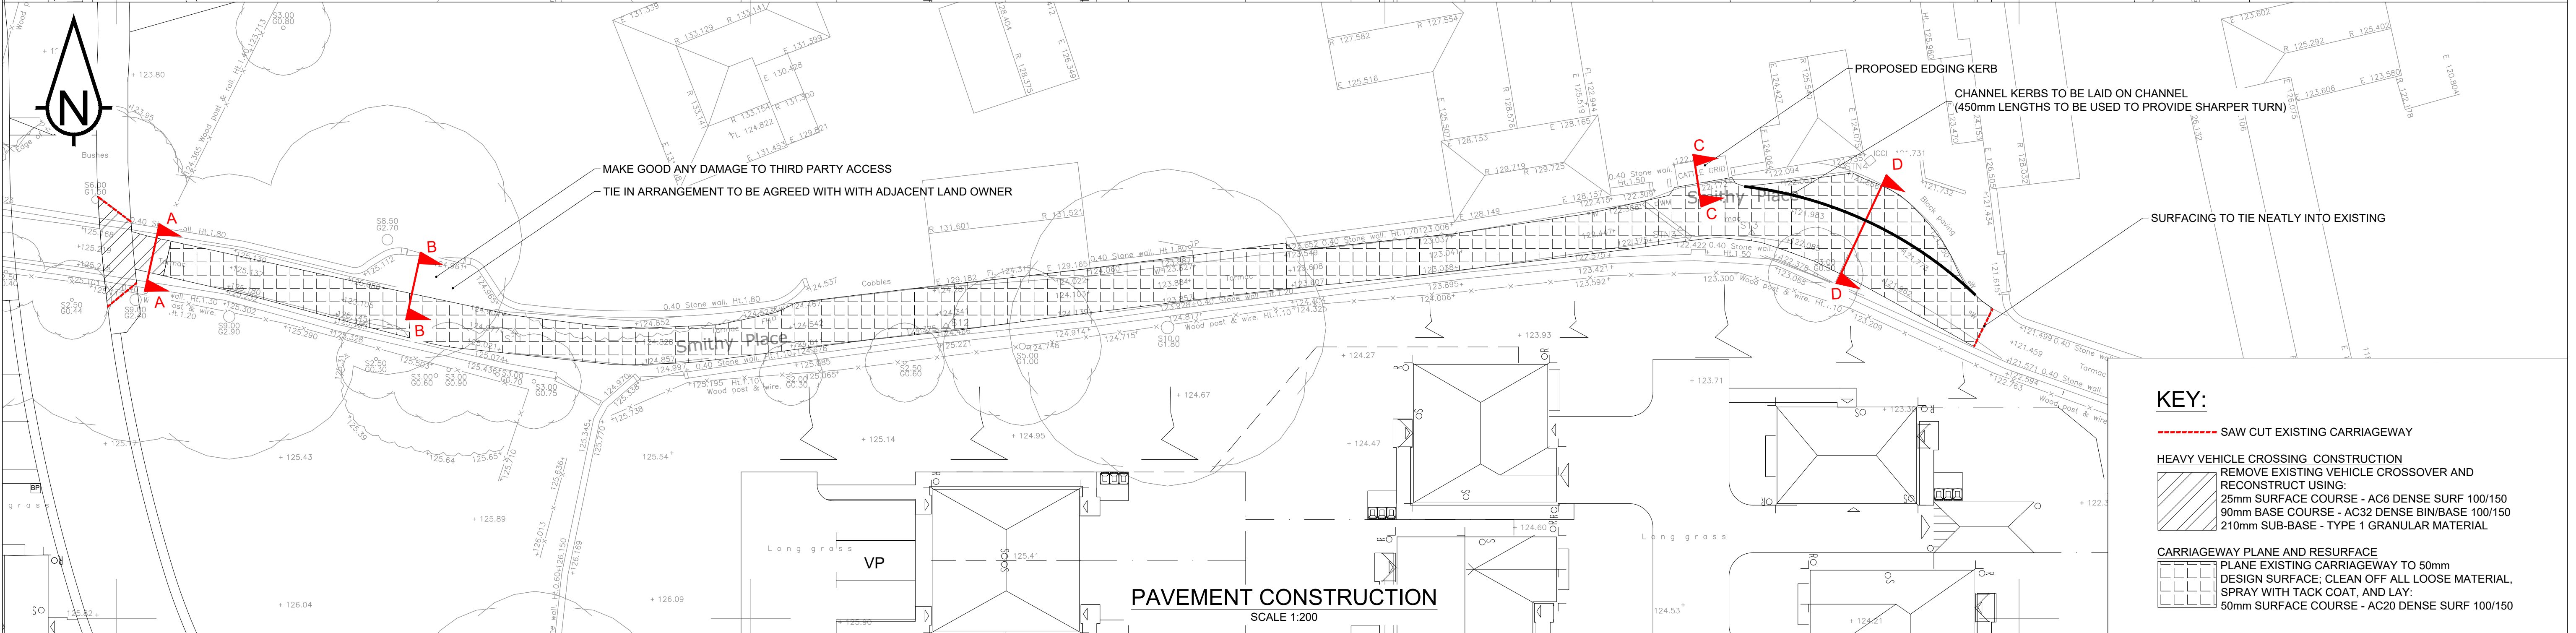
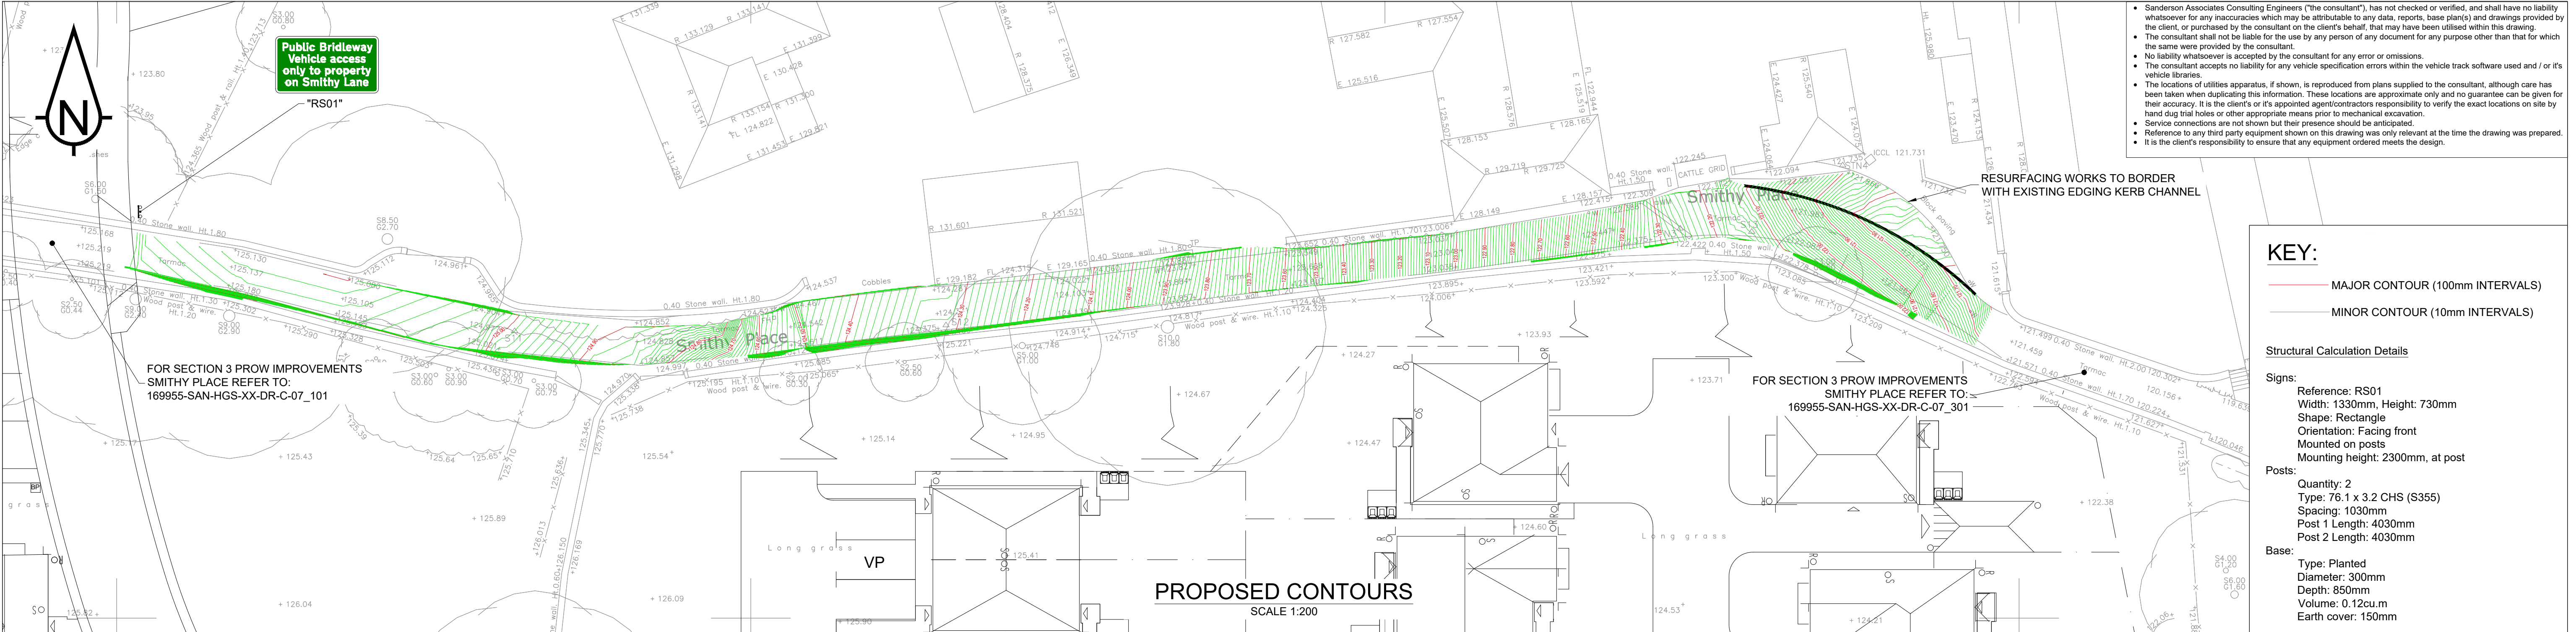


Sa

sanderson

associates

consulting engineers

Highways | Traffic | Transportation | Water

T 01924 844080 mail@sandersonassociates.co.uk
www.sandersonassociates.co.uk

UNTIL TECHNICAL APPROVAL HAS BEEN OBTAINED FROM THE RELEVANT LOCAL AUTHORITIES OR STATUTORY BODIES, IT SHOULD BE UNDERSTOOD THAT ALL DRAWINGS ARE ISSUED AS PRELIMINARY AND NOT FOR CONSTRUCTION. SHOULD THE CONTRACTOR AND / OR EMPLOYER COMMENCE WORK PRIOR TO APPROVAL BEING GIVEN, IT IS ENTIRELY AT THEIR OWN RISK

NOTES:

1. IF GROUND CONDITION REQUIRES FURTHER REMEDIATION WORKS SITE ENGINEERS TO CONTACT DESIGN TEAM

P03	AMENDED FOLLOWING MEETING WITH MILLER HOMES ON 29/01/2025	SS	03/02/2026	DB
P02	AMENDED FOLLOWING COMMENTS RECEIVED	SS	09/01/2026	DB
P01	FIRST ISSUE	SS	09/12/2025	DB
Rev	Amendment	Drawn	Date	Checked
Drawing Status				
S3 - FOR COMMENT				

MILLER HOMES

Project Title

SMITHY PLACE PROW IMPROVEMENTS

Scale

AS SHOWN

Drawing Size

A1

Drawn By

SS

Checked By

DB

Project Number

169955

Date

DEC 25

Approved By

DB

Drawing Number

169955-SAN-HGS-XX-DR-C-07_201

Rev

P03

Drawing Title

EASTERN STONE SURFACE SECTION OF PROW (SECTION 2 SHEET 1 of 3)