




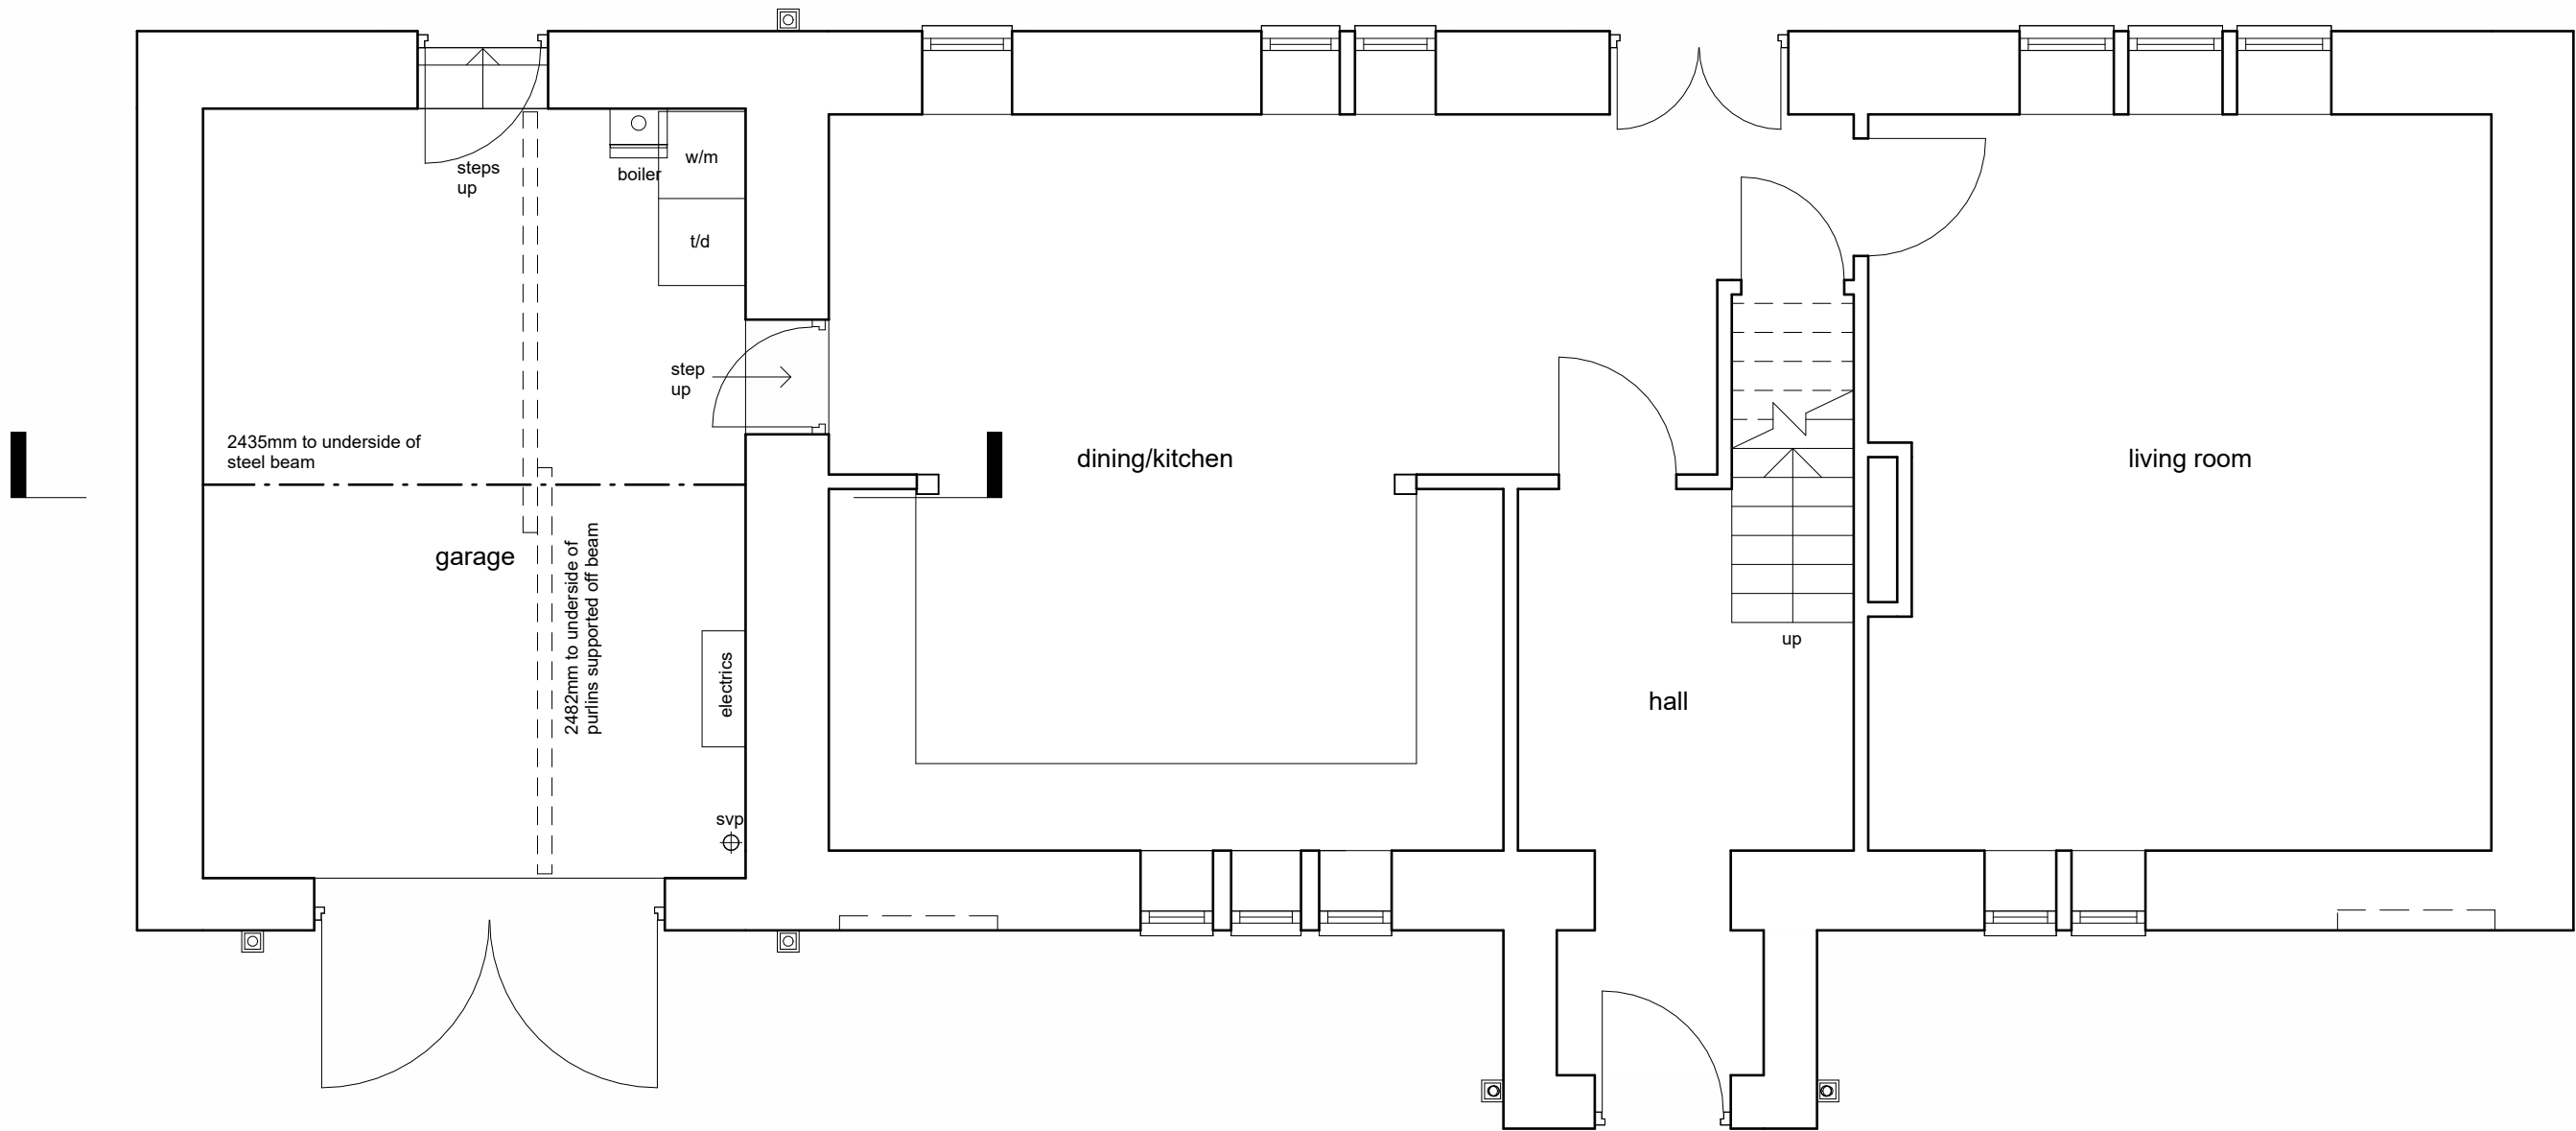

ground floor plan
1 : 50

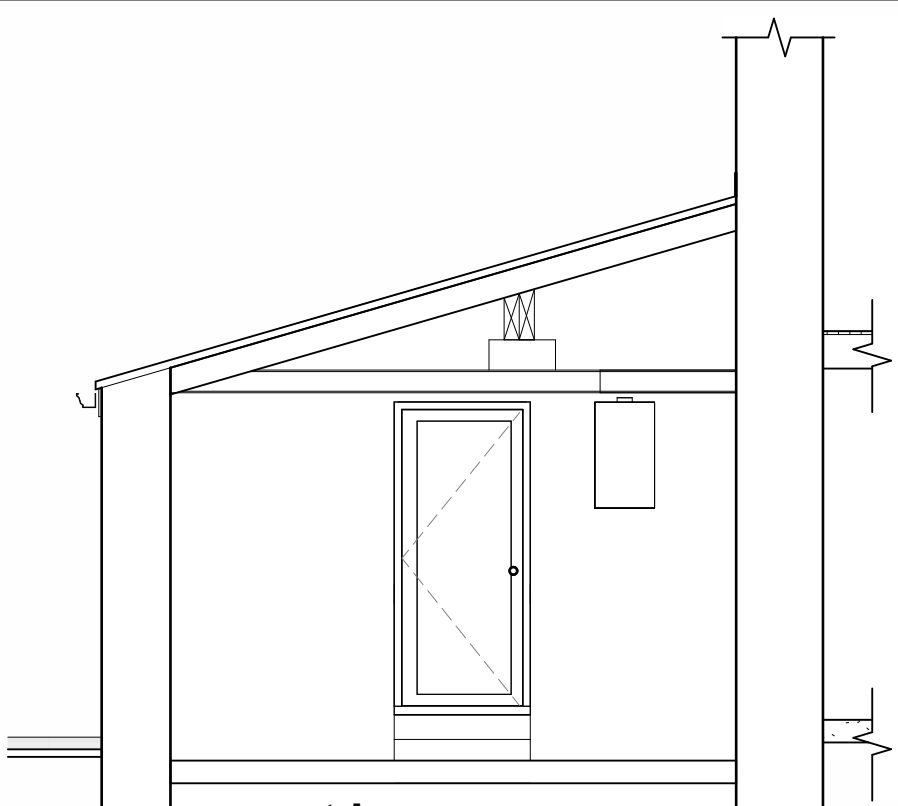

section a-a
1 : 50

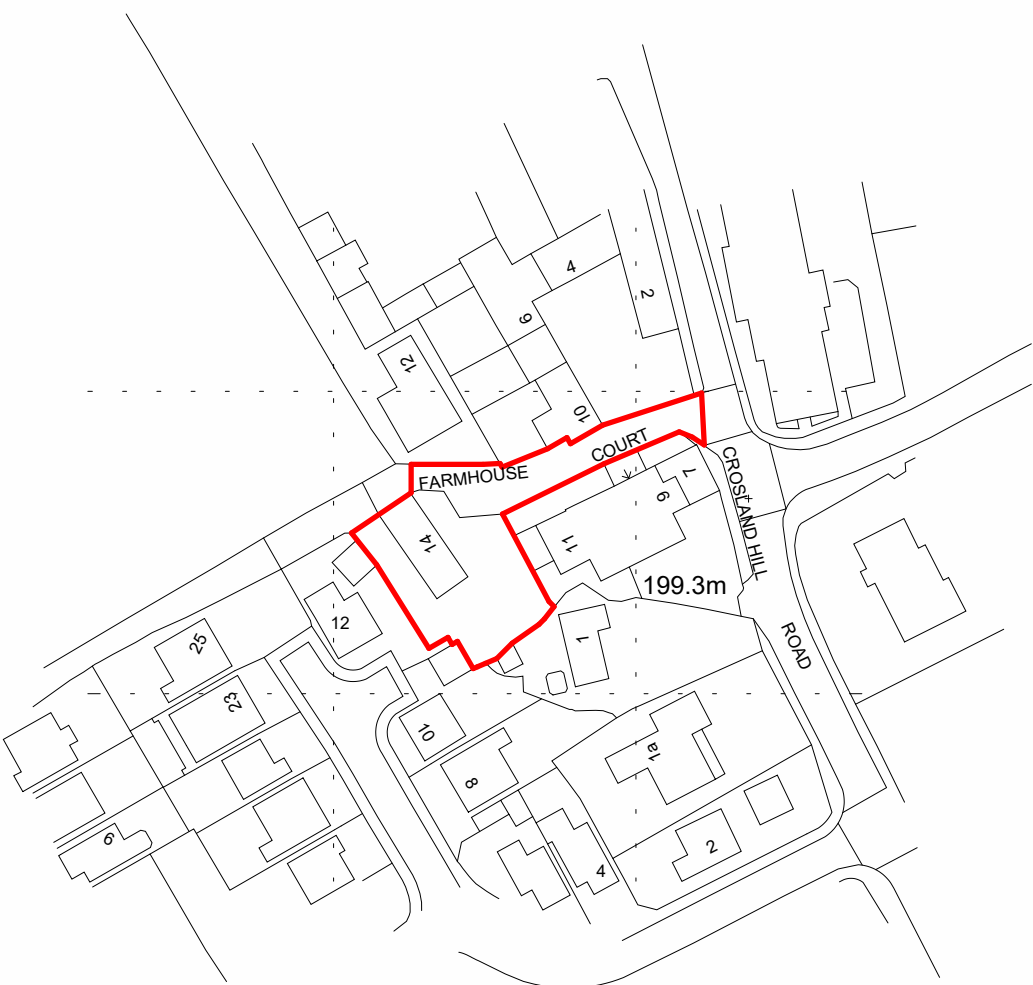


location plan

This drawing has been prepared specifically for the purpose of obtaining Planning Permission and/or Building Regulation Approval. Its suitability for other purposes, without supplementary details and specifications cannot be guaranteed. The Permissions and/or Approvals are beyond the Architects control, and no guarantee that such will be granted is given or to be inferred by reason of the preparation of this drawing. Only figured dimensions are to be used. All dimensions to be checked on site. This drawing together with the design




northeast elevation
1 : 100

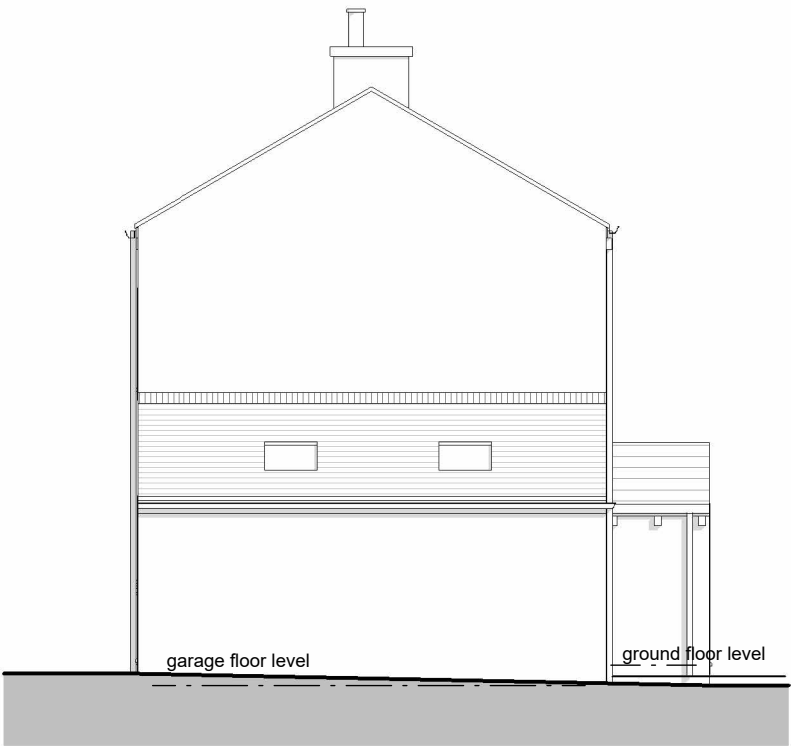

southeast elevation
1 : 100



southwest elevation
1 : 100

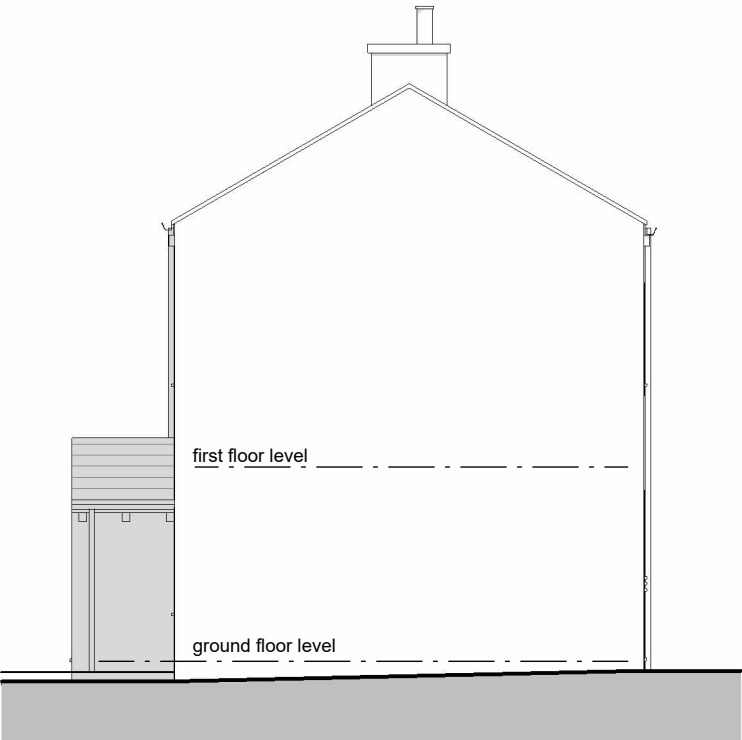

northwest elevation
1 : 100

P02	Location plan added - planning issue	08.10.26	JW	NG
P01	Drawing created	07.09.26	JW	NG
rev.	description	date	drawn	approved

ADP

project **Proposed garage conversion to form snug**
at **14 Farmhouse Court, Crosland Moor, Huddersfield, HD4 5PH**
for **Oliver Wilby**

title **General arrangement as existing**
number **26065D -01 -P02**
scale **As indicated**
size **A2**

ARCHITECTURE AND DESIGN
The Old Police Station 16 Bridge Lane Holmfirth HD9 7AN
W: www.adp-architects.com
T: 01484 685411 E: hello@adp-architects.com
RIBA Chartered Practice