

DO NOT SCALE (A1)

NOTES


GENERAL NOTES

- ALL MATERIALS AND WORKMANSHIP IS TO COMPLY WITH JPG CONSULTANTS STANDARD SPECIFICATION & ALL RELEVANT BRITISH & EUROPEAN STANDARDS.
- THIS DRAWING IS TO BE READ IN CONJUNCTION WITH ALL RELEVANT ARCHITECTS, M & E CONSULTANTS AND JPG CONSULTANTS DRAWINGS.
- ANY DISCREPANCIES SHOULD BE REPORTED TO THE ENGINEER IMMEDIATELY SO THAT CLARIFICATION CAN BE SOUGHT PRIOR TO COMMENCEMENT OF WORKS.

LEGEND

 DENOTES FLOOD EXCEEDANCE ROUTE

0m 12.5m 25m
SCALE 1:500

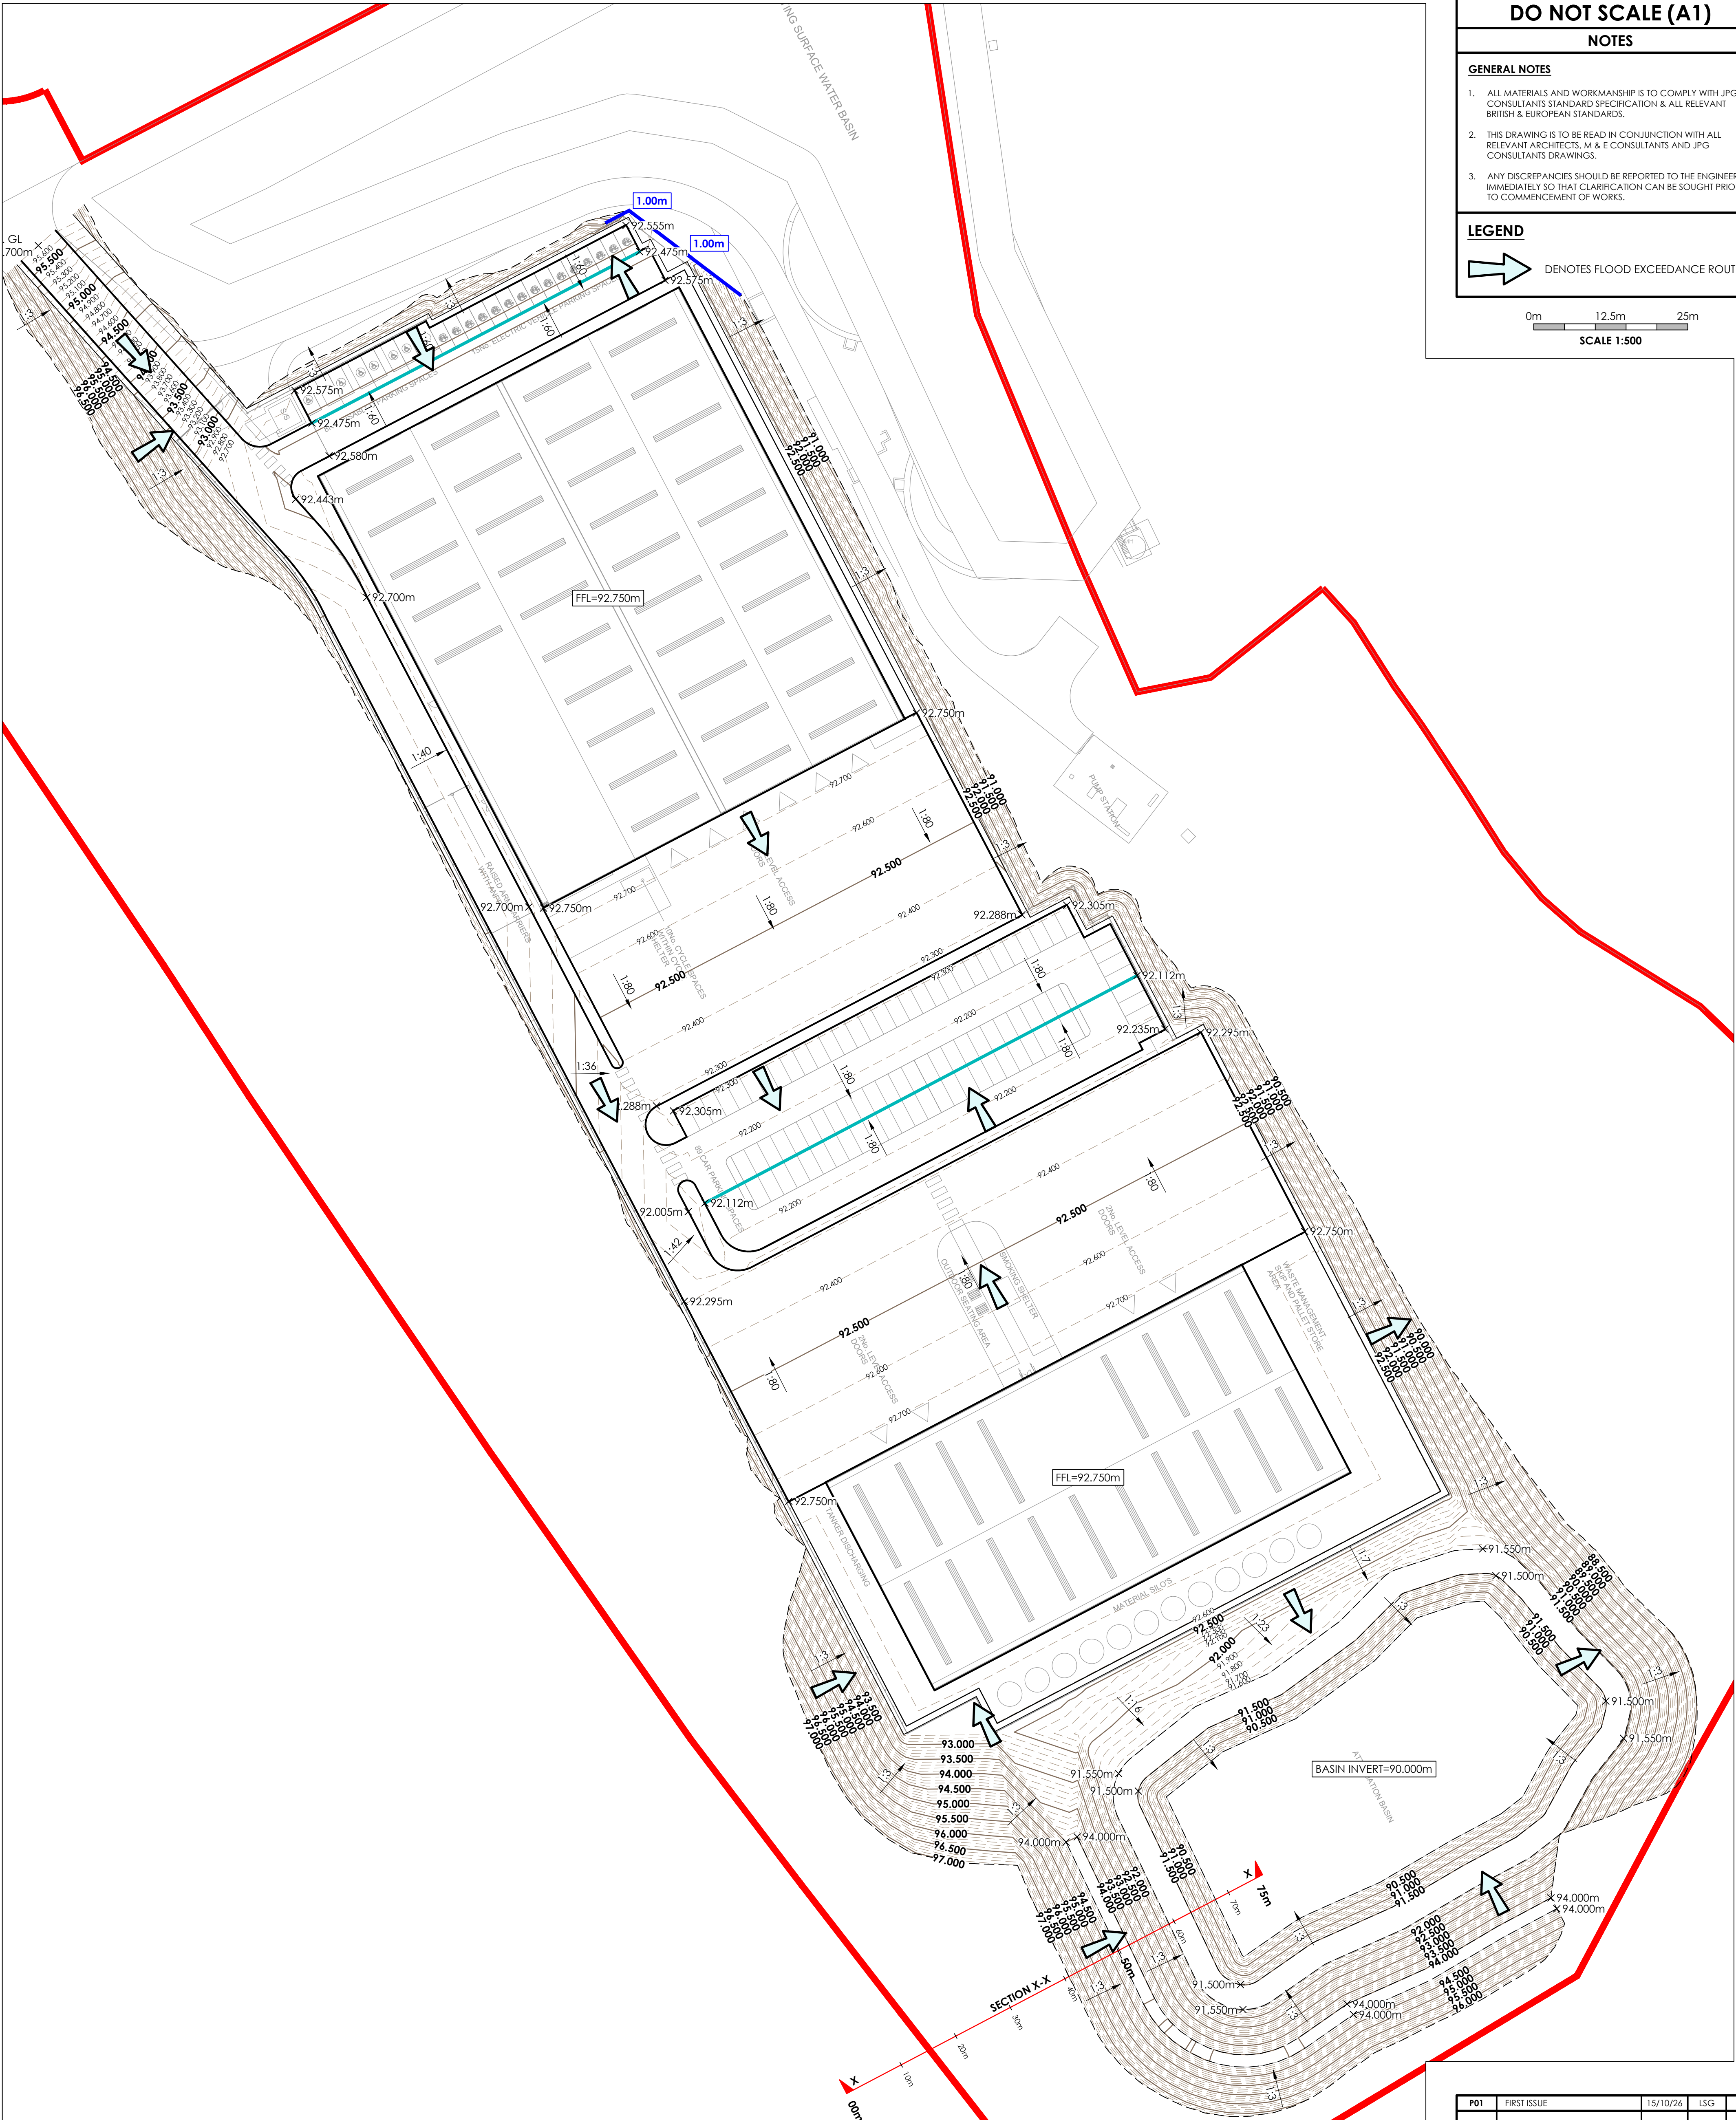

P01	FIRST ISSUE	15/10/26	LSG	ODK
REV	DESCRIPTION	DATE	CHK	BY

Project
NORTH BIERLY
WWTW
OAKENSHAW

Drawing Title
FLOOD EXCEEDANCE ROUTE

INFORMATION

