


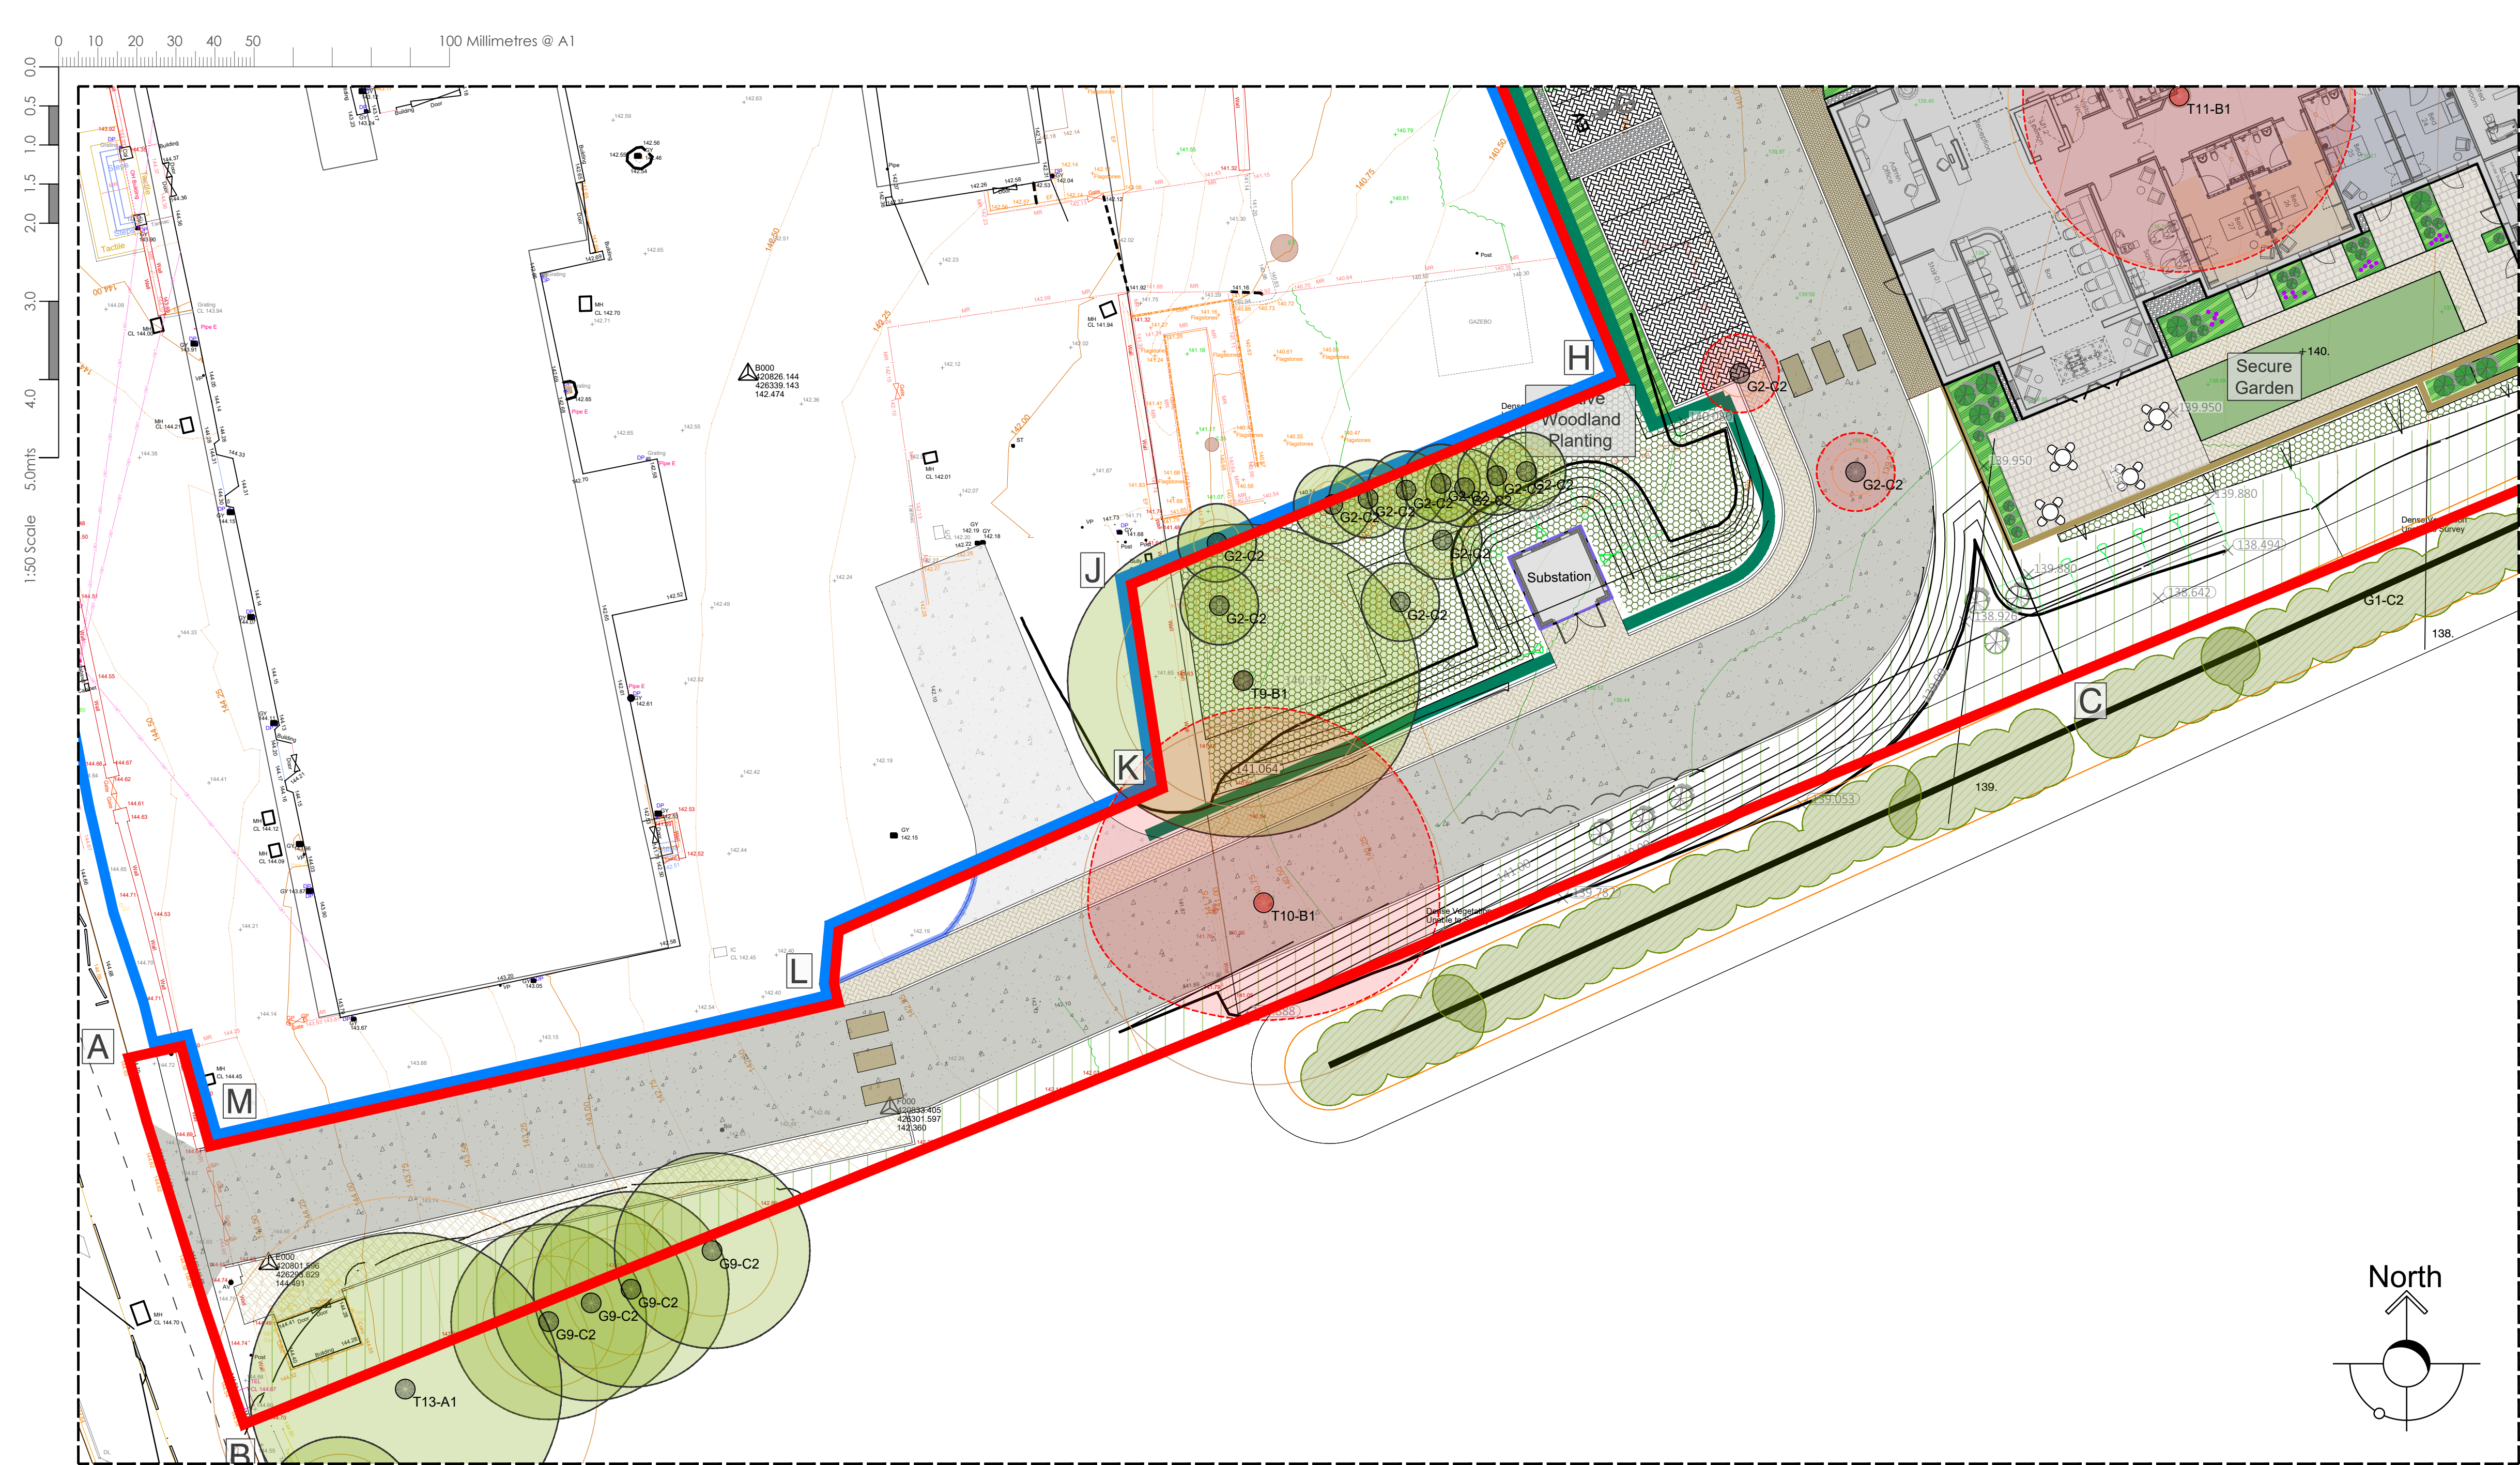

Notes

Do not scale, use figured dimensions only.

All dimensions to be verified on site prior to the commencement of any work or the production of any shop drawing. All discrepancies to be reported to the Architect.

This drawing is to be read in conjunction with all related Architect's and Engineer's drawings and any other relevant information.

This drawing is copyright © of TDC Architects Ltd.

Revision numbering: D= RIBA Stage 0-2, P= RIBA Stage 3, T= RIBA Stage 4, C= RIBA Stage 5, R= RIBA Stage 6

REV	DATE	REVISION	INITIALS	CHECK
P1	20.09.2026	Planning issue	RMJB	SEL

DRAWING STATUS

FOR DISCUSSION (RIBA STAGE 0-2)
FOR PLANNING (RIBA STAGE 3)
FOR TENDER (RIBA STAGE 4)
FOR CONSTRUCTION (RIBA STAGE 5)
AS-BUILT (RIBA STAGE 6)
AS-RECORDED (RIBA STAGE 6)



2nd Fl. | 13 Museum St.
York | YO1 7JT
info@tdc-arch.design

www.tdc-arch.design

Client



Project
Proposed Care Home at
Oxford Road, Gomersal

Drawing Title
Proposed Substation Details

Scale
As Noted @ A1

Date
Sept 2026

Drawn by
TP

Checked by
RMJB

Job No.
A253019

Drawing No.
AL(9)905

Rev.
P1