


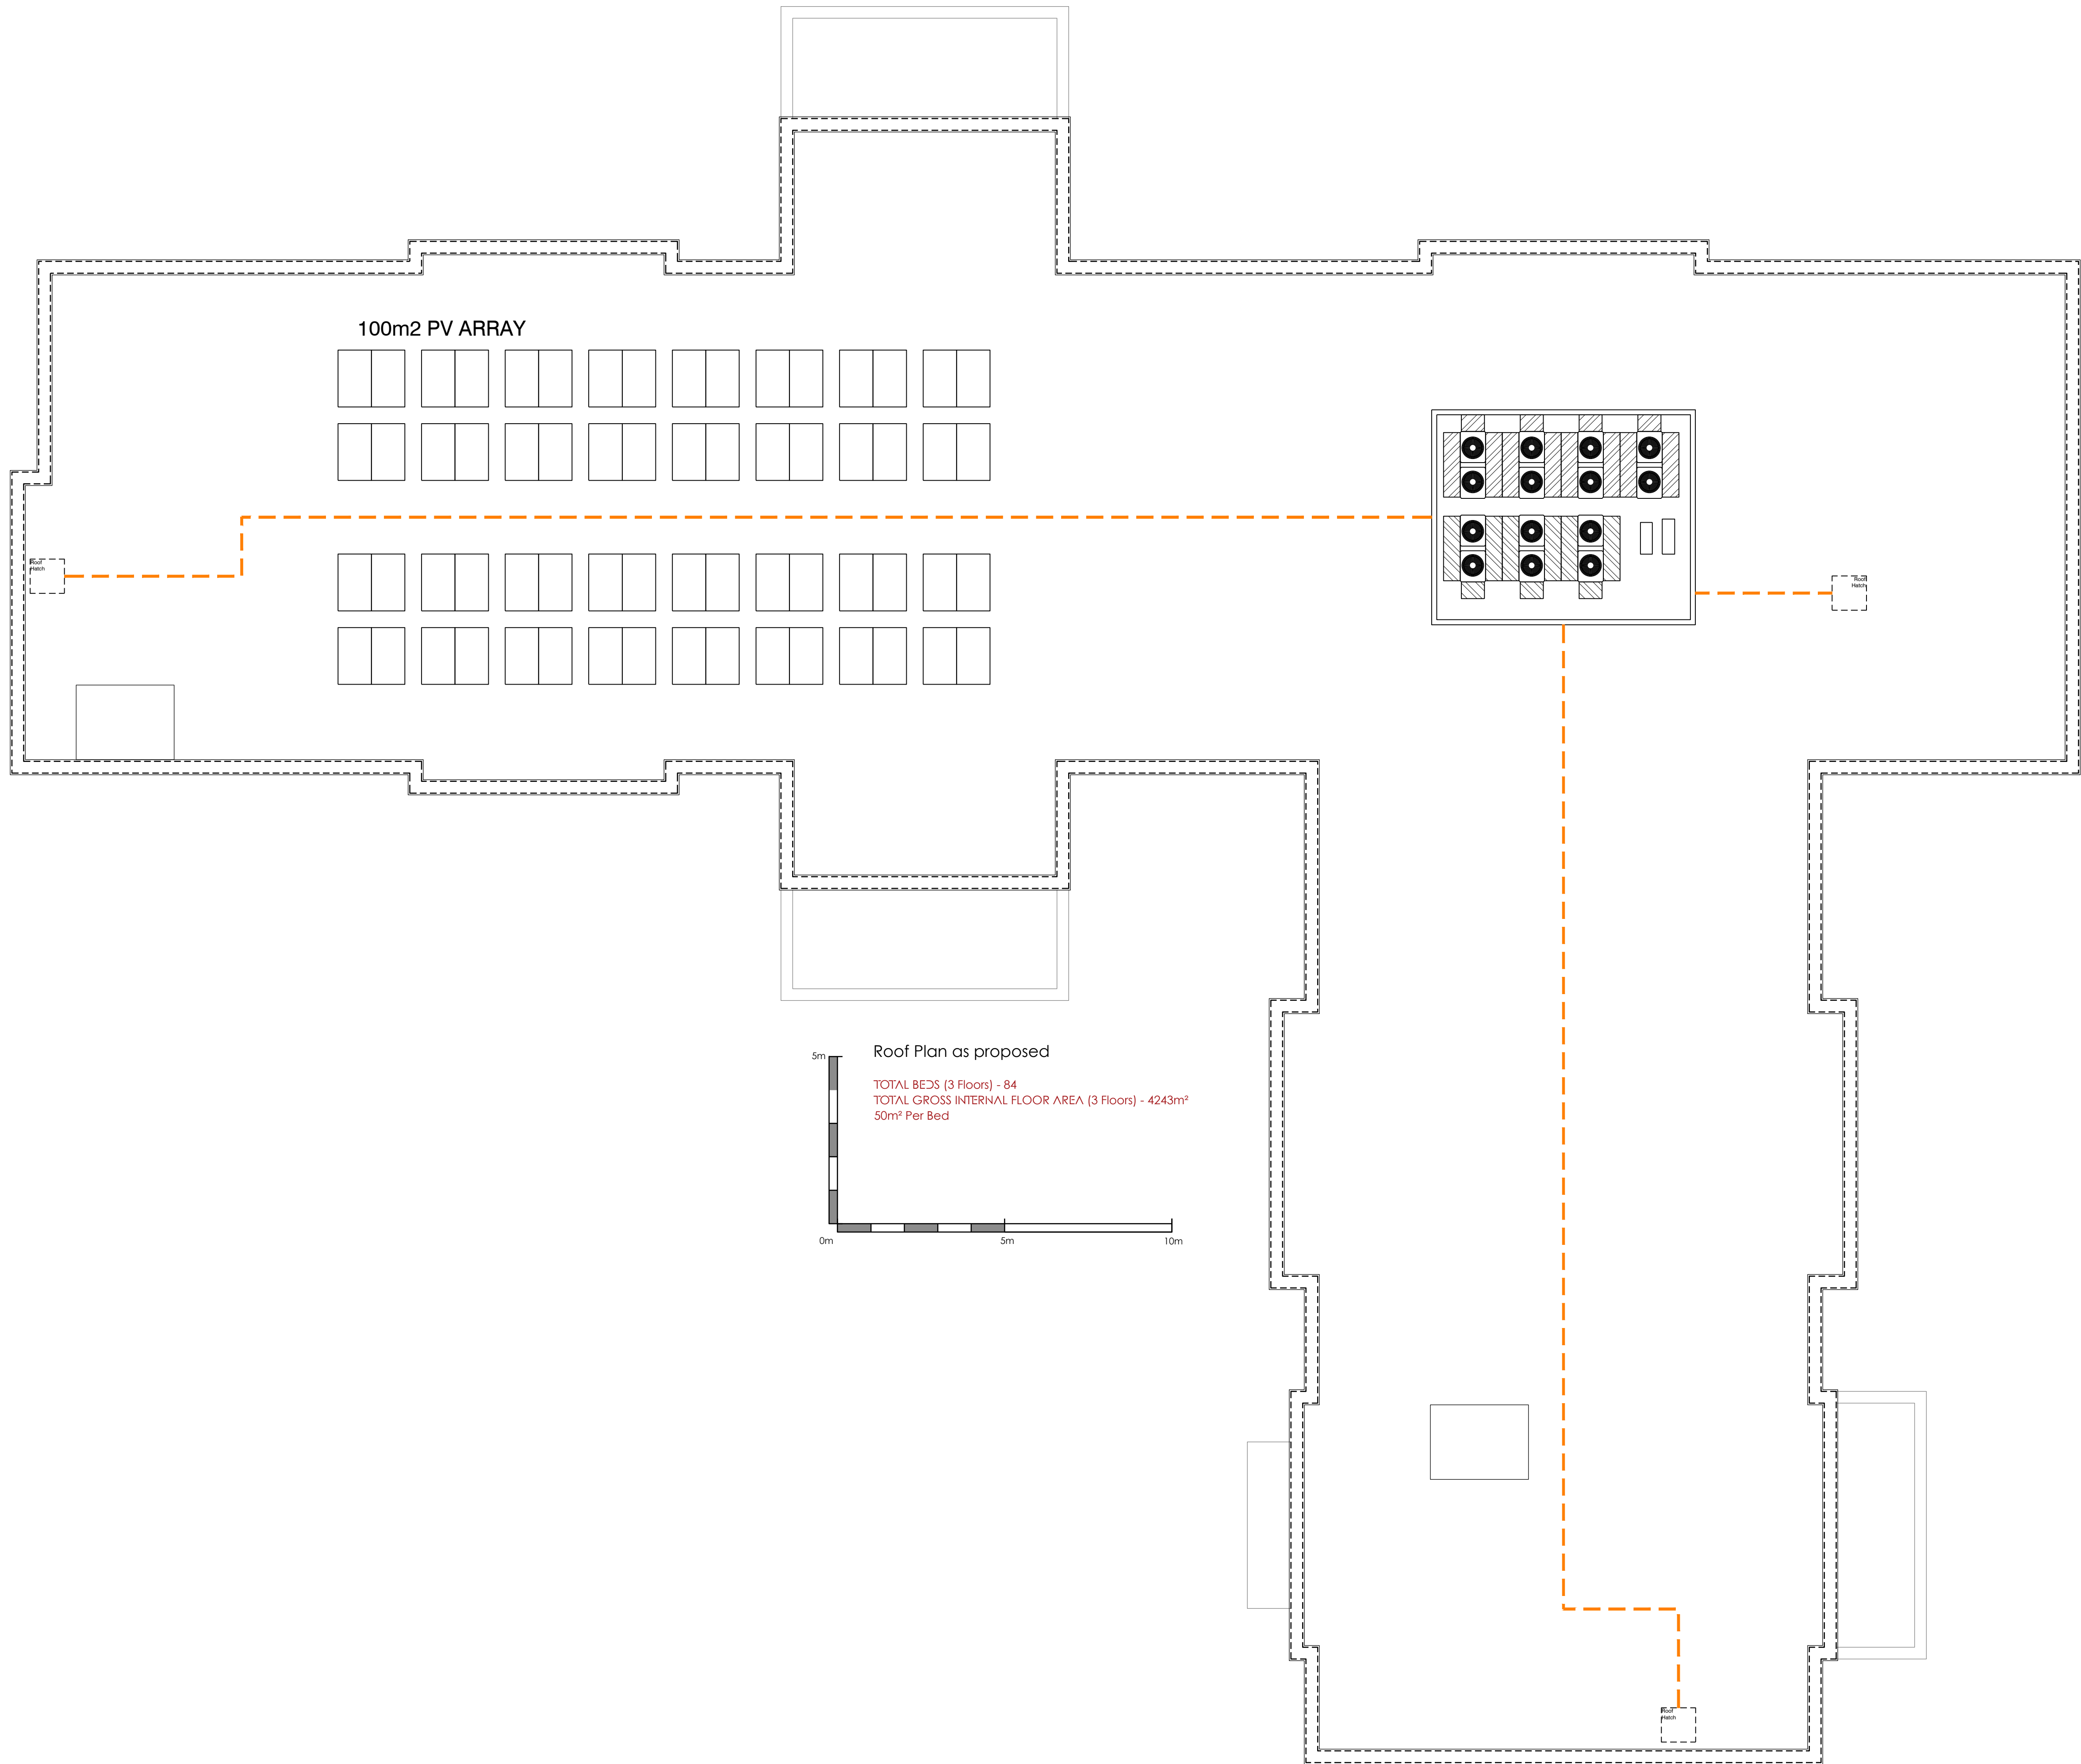

REV	DATE	REVISION	INITIALS	CHECK
P1 P2	21.01.2026 01.05.2026	Pre-application issue Planning application issue	RMJB RMJB	SEL SEL

Rev.
P2