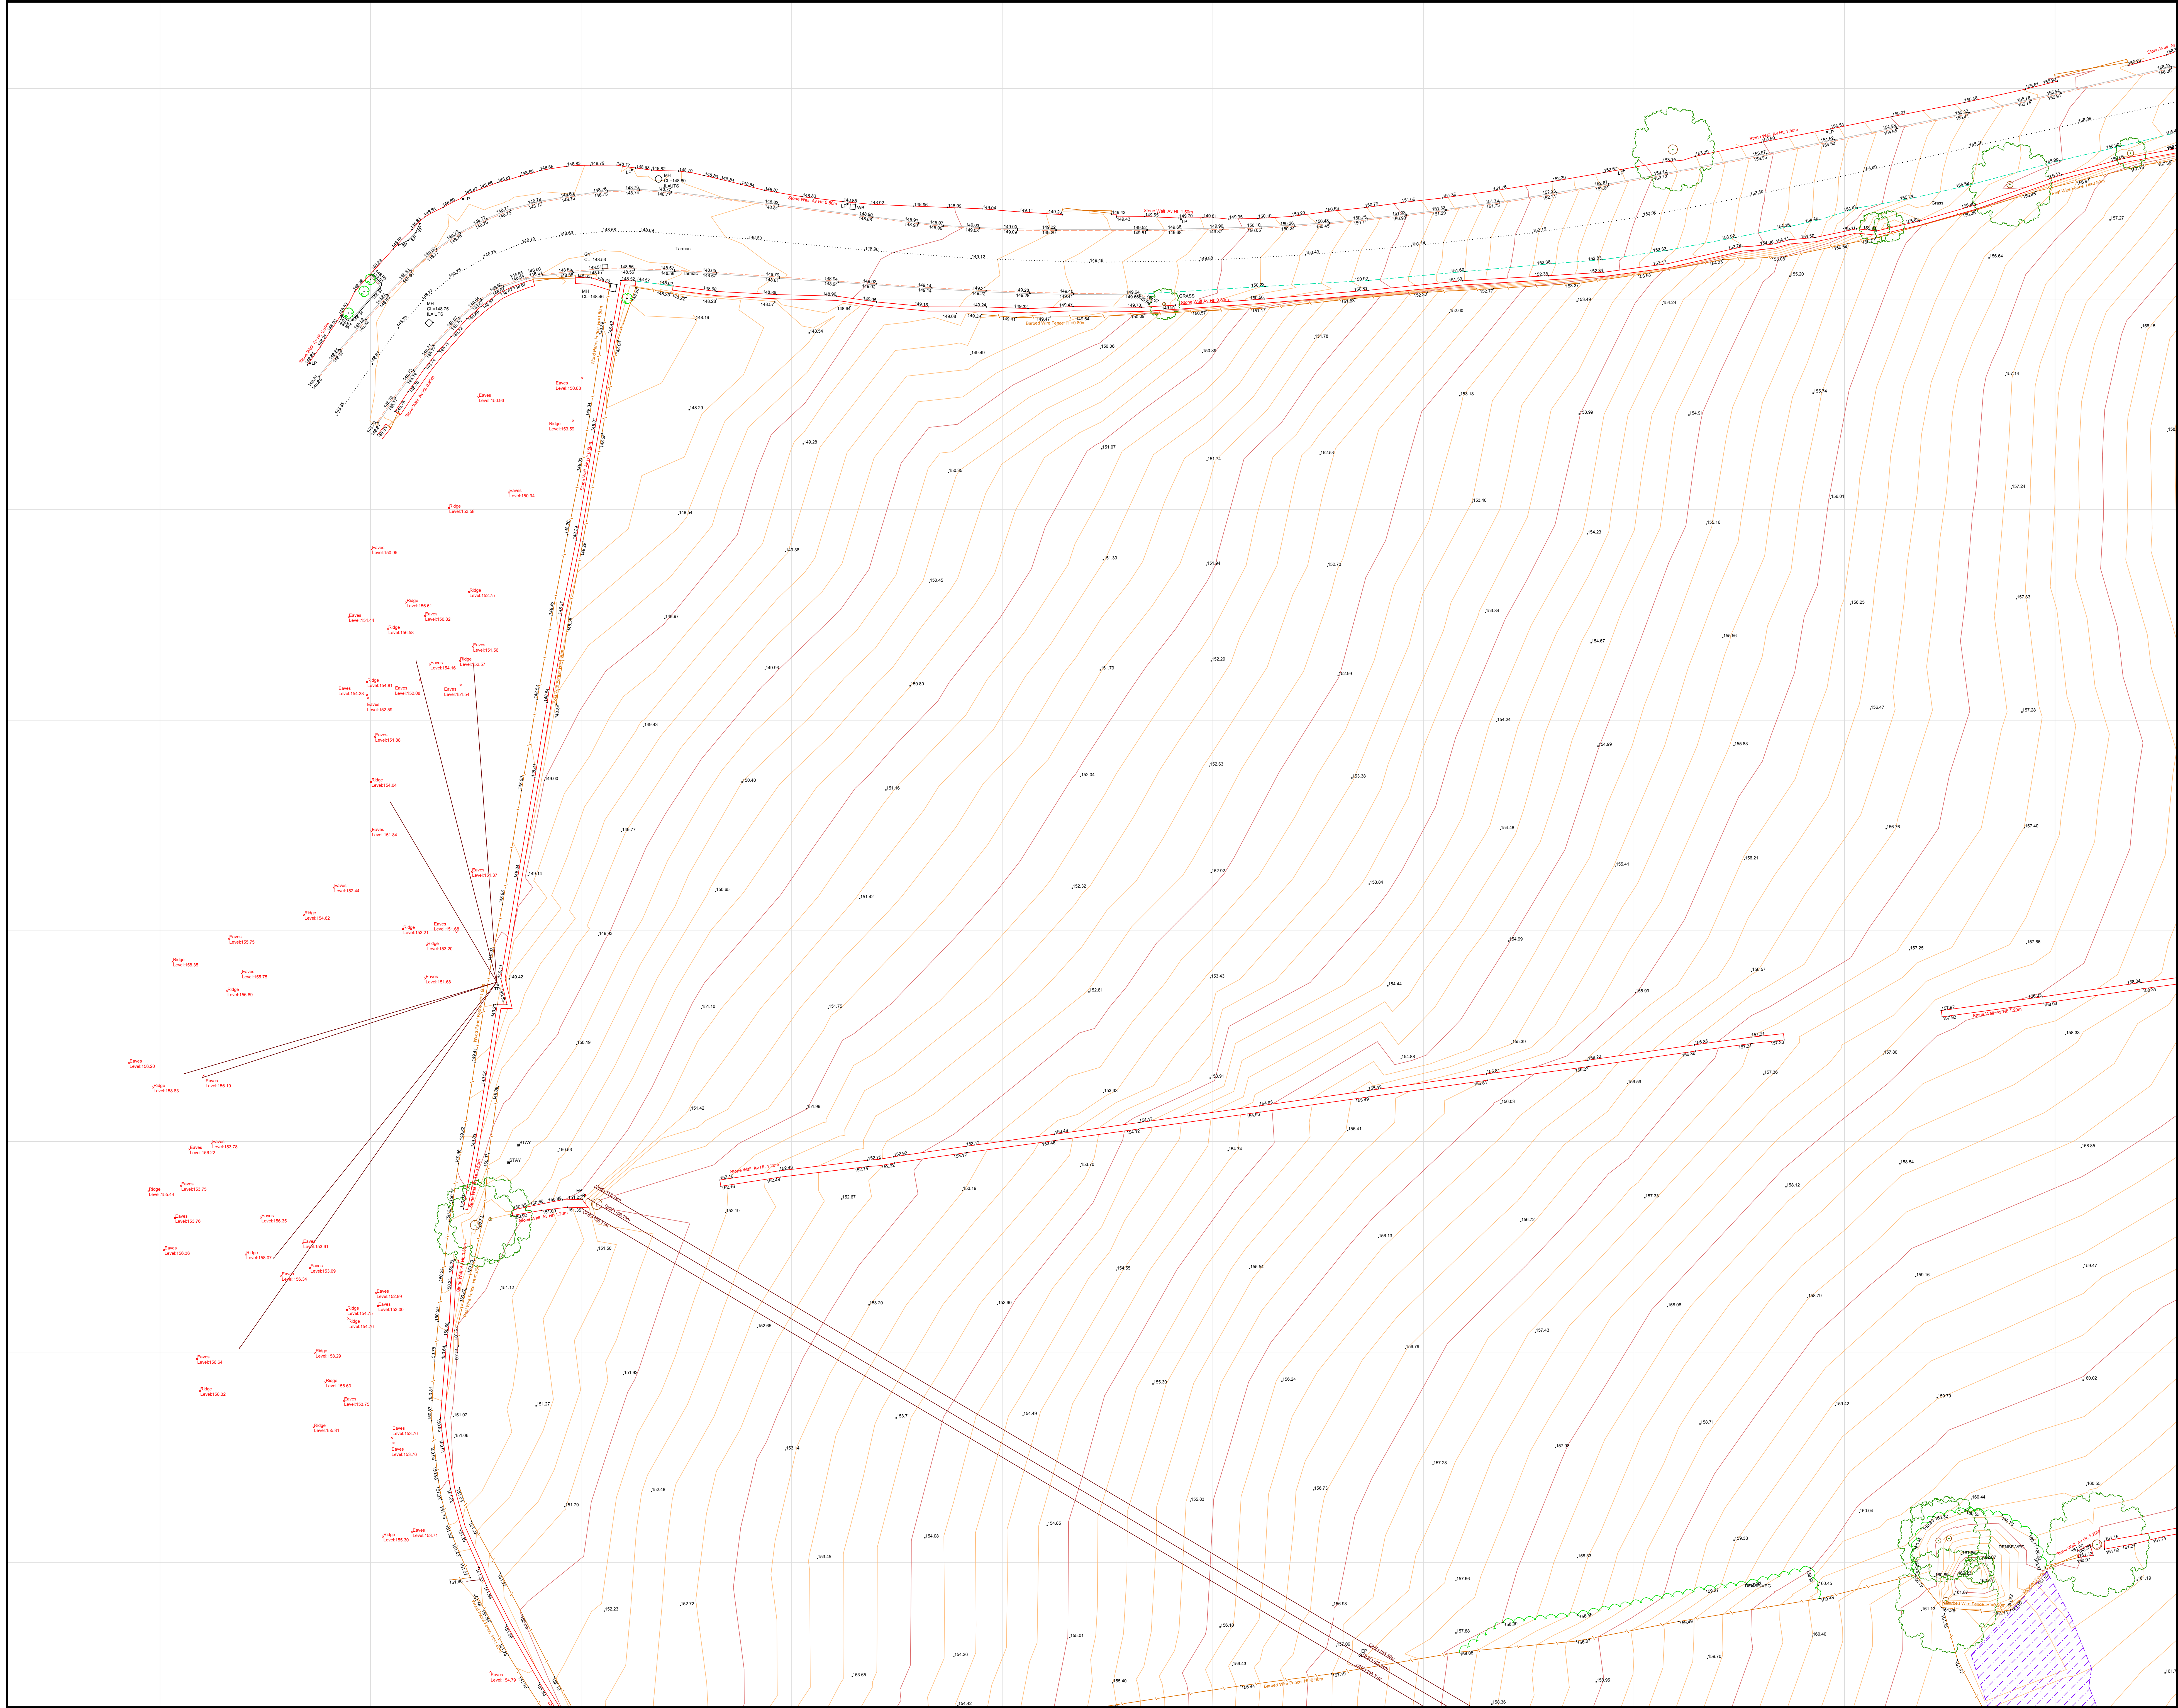


Topographic Legend	
	OH Electric
	Railway Line
	Road Centre
	Road Markings
	SC Hard-Hard
	SC Hard-Soft
	SC Soft-Soft
	Steps
	Tree Canopy
	Vegetation
	Visible Trench
	Walls
	Water Edge

Topographic Abbreviations	
AV	Air Valve
BH	Borehole
BO(L)	Bus Stop
BS	Bollard (Illuminated)
CB	Cabinet
CL	Cover Level
COL	Column
Conc	Concrete
DC	Drainage Channel
DFBN	Dog Foul Bin
DP	Down Pipe
EP	Electricity Pole
ER	Earth Rod
FFL	Finished Floor Level
FH	Fire Hydrant
FP	Flag Pole
GP	Gate Post
GV	Gas Valve
GY	Gully
IC	Inspection Cover
KO	Kerb Outlet
LP	Lamp Post
MH	Manhole
Mx	Marker
MP	Marker Post
MW	Monitoring Well
PB	Pedestrian Beacon
PBX	Post Box
PGR	Pedestrian Guard Rail
PM	Parking Meter
PO	Post
RE	Rodding Eye
RS(L)	Road Sign (Illuminated)
RWP	Rain Water Pipe
SP(L)	Sign Post (Illuminated)
SPCam	Speed Camera
SV	Sluice Valve
ST	Stop Tap
SVP	Soil Vent Pipe
TBox	Telephone Box
TL	Traffic Light
TOF	Top of Fence Level
TOWF	Top of Wall Level
TP	Telecoms Pole
VP	Vent Pipe
WB	Waste Bin
WB	Window Bottom Level
WM	Water Meter
WO	Wash Out
WT	Window Top Level
WV	Water Valve
WW	Water Well

Measured Building Legend	
	External Building Line
	Internal Building Line
	Building Overheads
	Stairs/Steps
	Doors
	Windows
	Sanitaryware
	Kitchen Furniture
	Direction of Stairs (Arrow points up)
	Direction of Sloped Ceiling (Arrow points down)
	Window Sill and Head Height
	Double door
	Single door
	Window
	Ceiling Height
	False Ceiling Height
	Finished Floor Level

Utility Legend	
	Air Line
	Alarm Cable
	BT Cable
	CATV Cable
	Chamber Extent
	Comms Cable
	CWD Sewer
	Electric Cable
	Earth Wire/Tape
	Electric Cable
	Fibre Optic Cable
	Fuel Line
	FWD Sewer
	Gas Pipe
	Band of Cables
	Empty Service Duct
	SWD Sewer
	Survey Extents
	Heating Pipe
	HV Electric Cable
	Kingston Comms
	Oil Pipe
	Rising Main
	Traffic Control
	Unknown Detection
	Vent Pipe
	GPR Detection
	Assumed Route
	Records Route
	Cable Riser
	Drainage Backdrop

Utility Abbreviations	
CP	Cathodic Protection
CU	Disconnected Utility
DI	Ductile Iron
DoB	Depth of Bottom
DoC	Depth of Cover
ED	Empty Duct
ED	End of Trace
PE	Polyethylene
HDPE	High Density PE
LoS	Loss of Signal
MDPE	Middle Density PE
SI	Span Iron
TLC	Traffic Light Control
UDI	Unreliable Depth Info
uPVC	Unplasticised
PE	Polyvinyl Chloride
VC	Unstable to Rattle
VC	Vitrified Clay

Manufacturer Stated Depths	
	Detected Using Electromagnetic Location Methods
	Detected Using Electromagnetic Location Methods
	Detected Using Ground Penetrating Radar

CAUTION LIVE SERVICES PRESENT EXTREME CARE SHOULD BE TAKEN WHEN EXCAVATING

ZS Surveys Ltd, and their agents or partners, are not responsible for any situation, incident or loss resulting from actions or planning resulting from total reliance upon this drawing or accompanying information. The completeness of the underground network information cannot be wholly guaranteed and as such no guarantees or warranties are provided or implied. The location and/or identification of a service will not positively indicate whether it is live or dead. A service indicated from records that has not been located or identified on site does not necessarily imply that it does not exist or is dead, however, its presence should be anticipated. The results of Electric Magnetic and GPR detection techniques are not infallible and ground proofing for the actual position and depth of services should be established.

If this drawing and any associated drawings should be used in relation to works, we advise that the users of this information follow the principles detailed by the Health and Safety Executive guidance directive HSG 47, "Avoiding Danger from Underground Services". Further details of this directive are available at www.hse.gov.uk - <http://www.hse.gov.uk/>

Notes

THIS DRAWING SHOULD ONLY BE USED FOR ITS ORIGINAL PURPOSE. ZS SURVEYS LTD. ACCEPTS NO RESPONSIBILITY FOR THIS DRAWING IF SUPPLIED TO ANY PARTY OTHER THAN THE ORIGINAL CLIENT.

ALL LEVELS RELATED OSTN15 GRID PROJECTION.

ALL DIMENSIONS SHOULD BE VERIFIED ON SITE PRIOR TO CONSTRUCTION.

ALL HATCHING IS FOR PRESENTATIONAL PURPOSES ONLY.

Client

Site Location:

OF MOOR LANE
KIRKBURTON
HUDDERSFIELD
HD8 0TT

Drawing Type:

TOPOGRAPHICAL SURVEY

Surveyed:

CR

Drawn:

CR

Checked:

ZS

Authorised:

ZS

Date:

15.05.25

Scale:

1:200@A0

Land, Building & Engineering Surveyors

www.zssurveys.com


info@zssurveys.com



Project Number:

4313

Sheet Number:

1 of 4

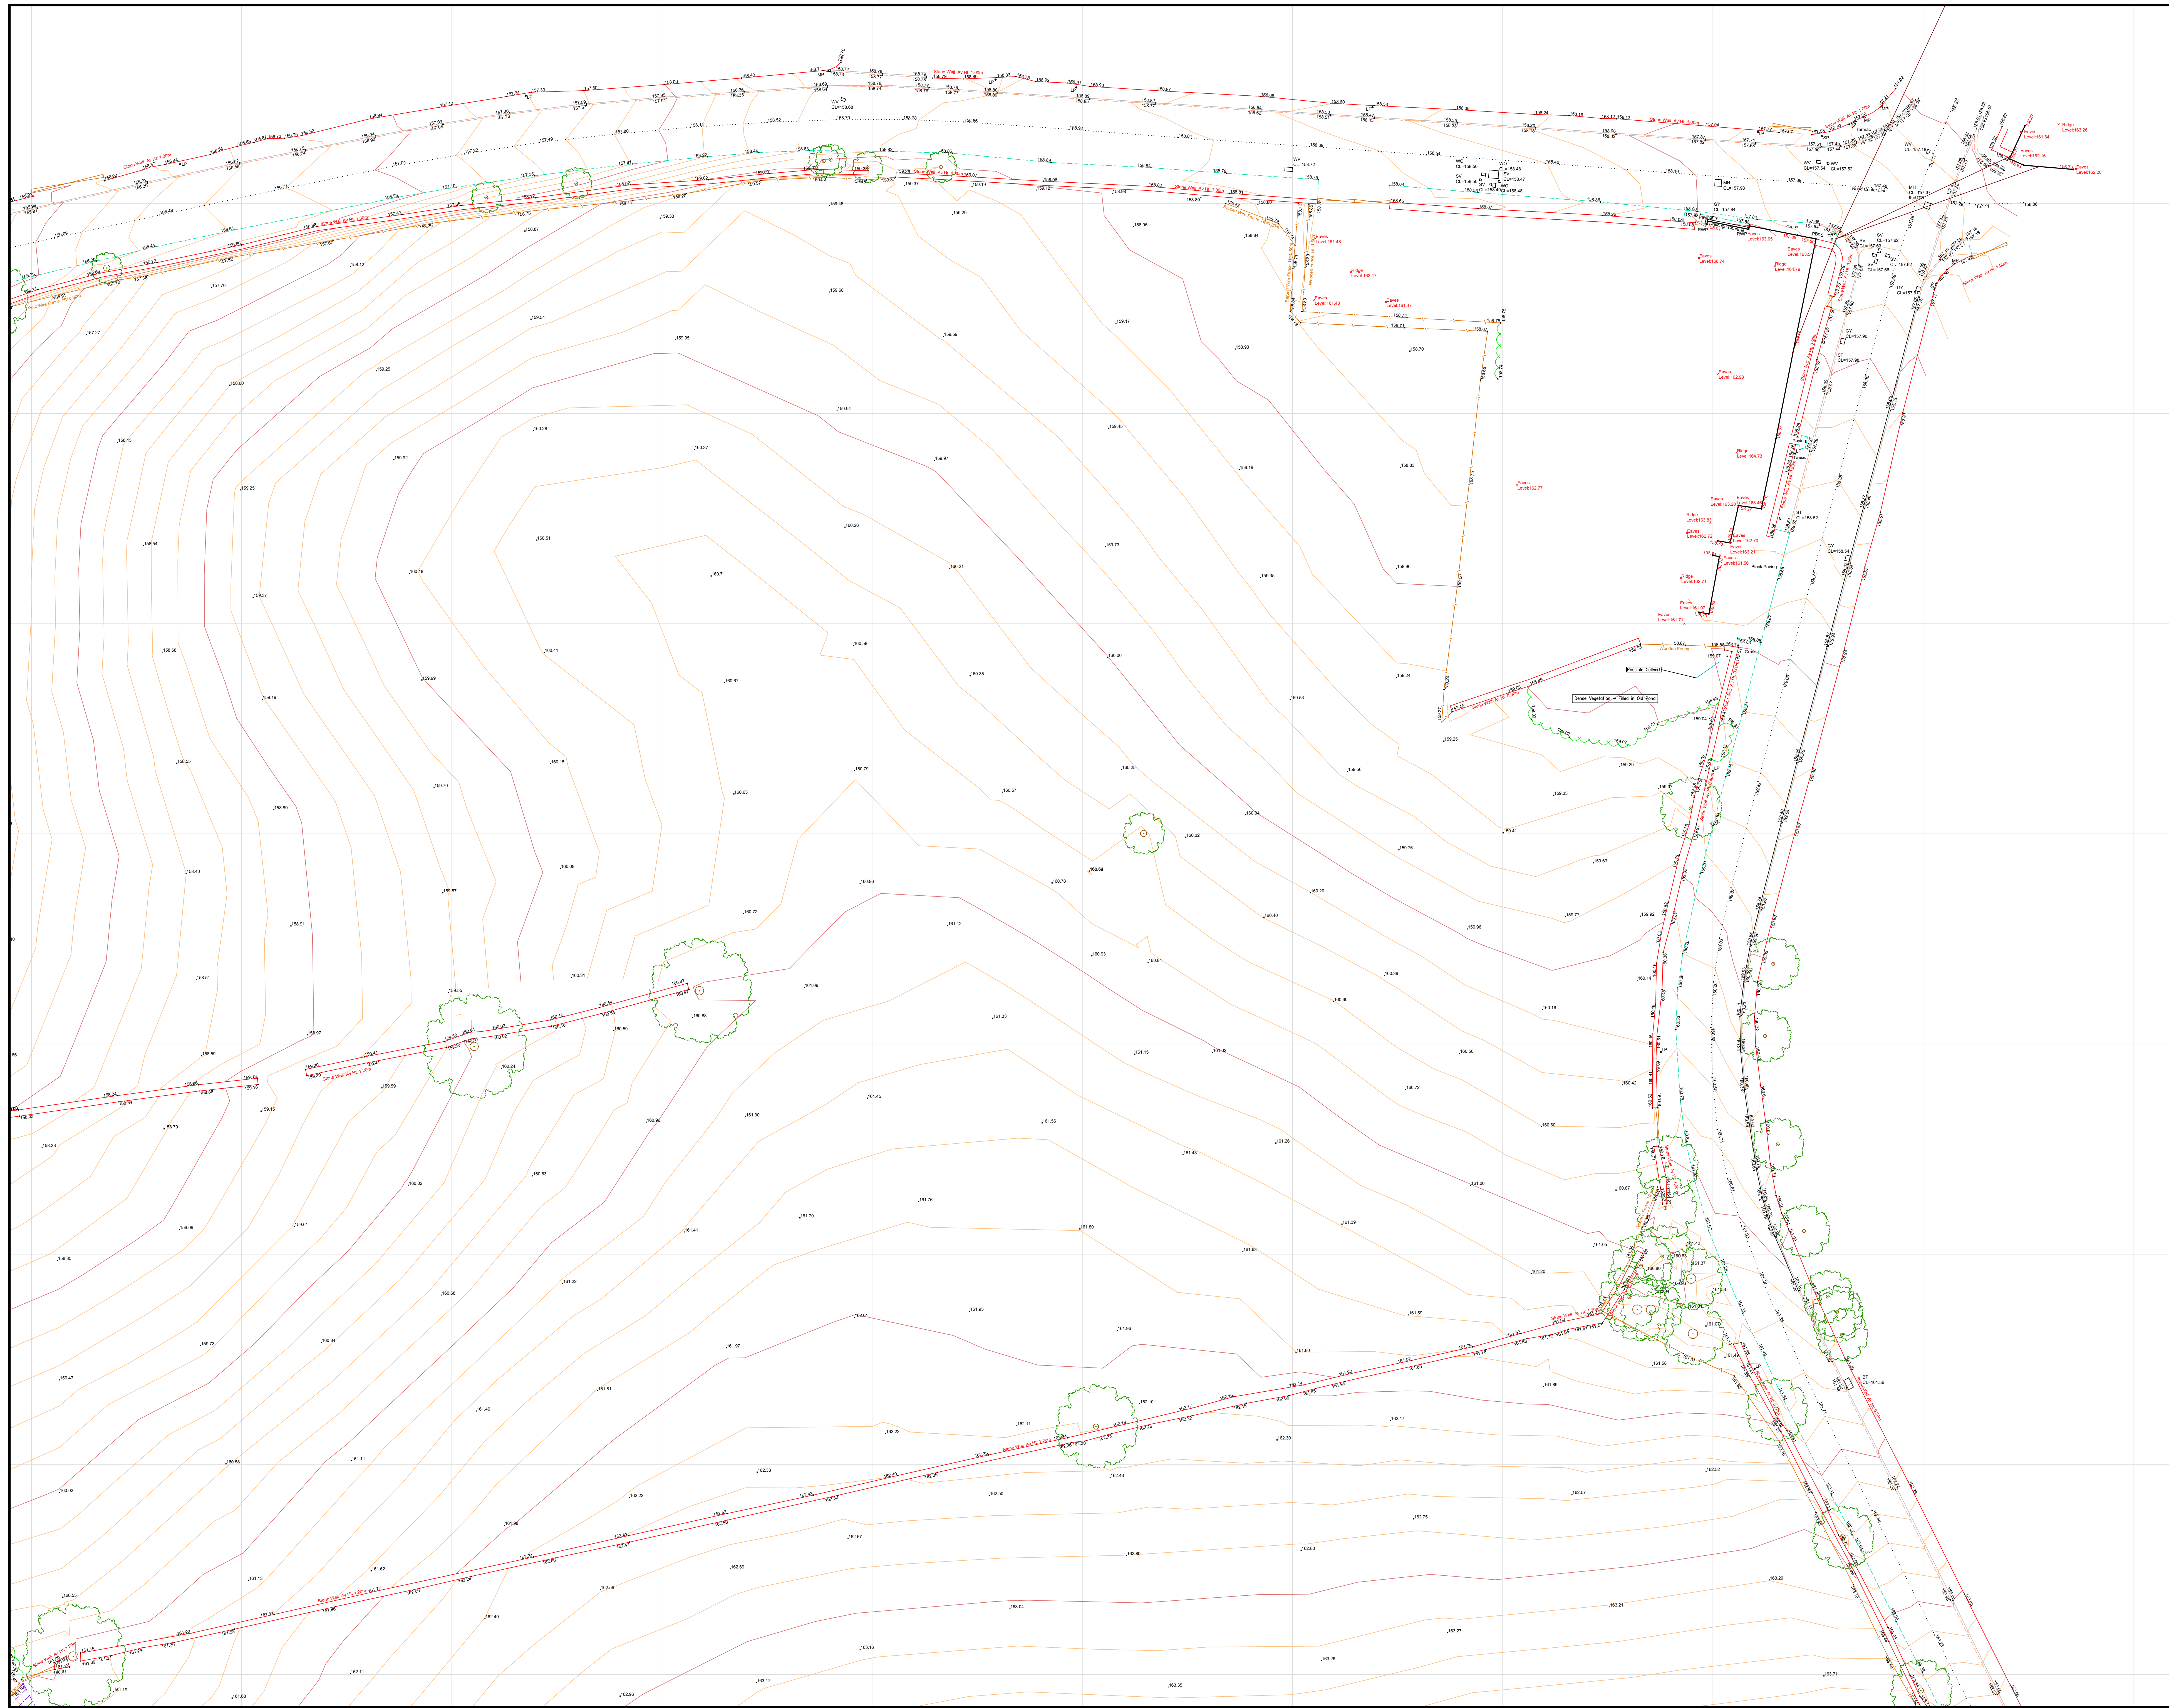[illegible]

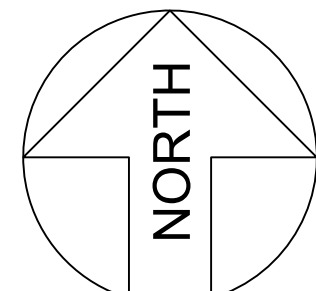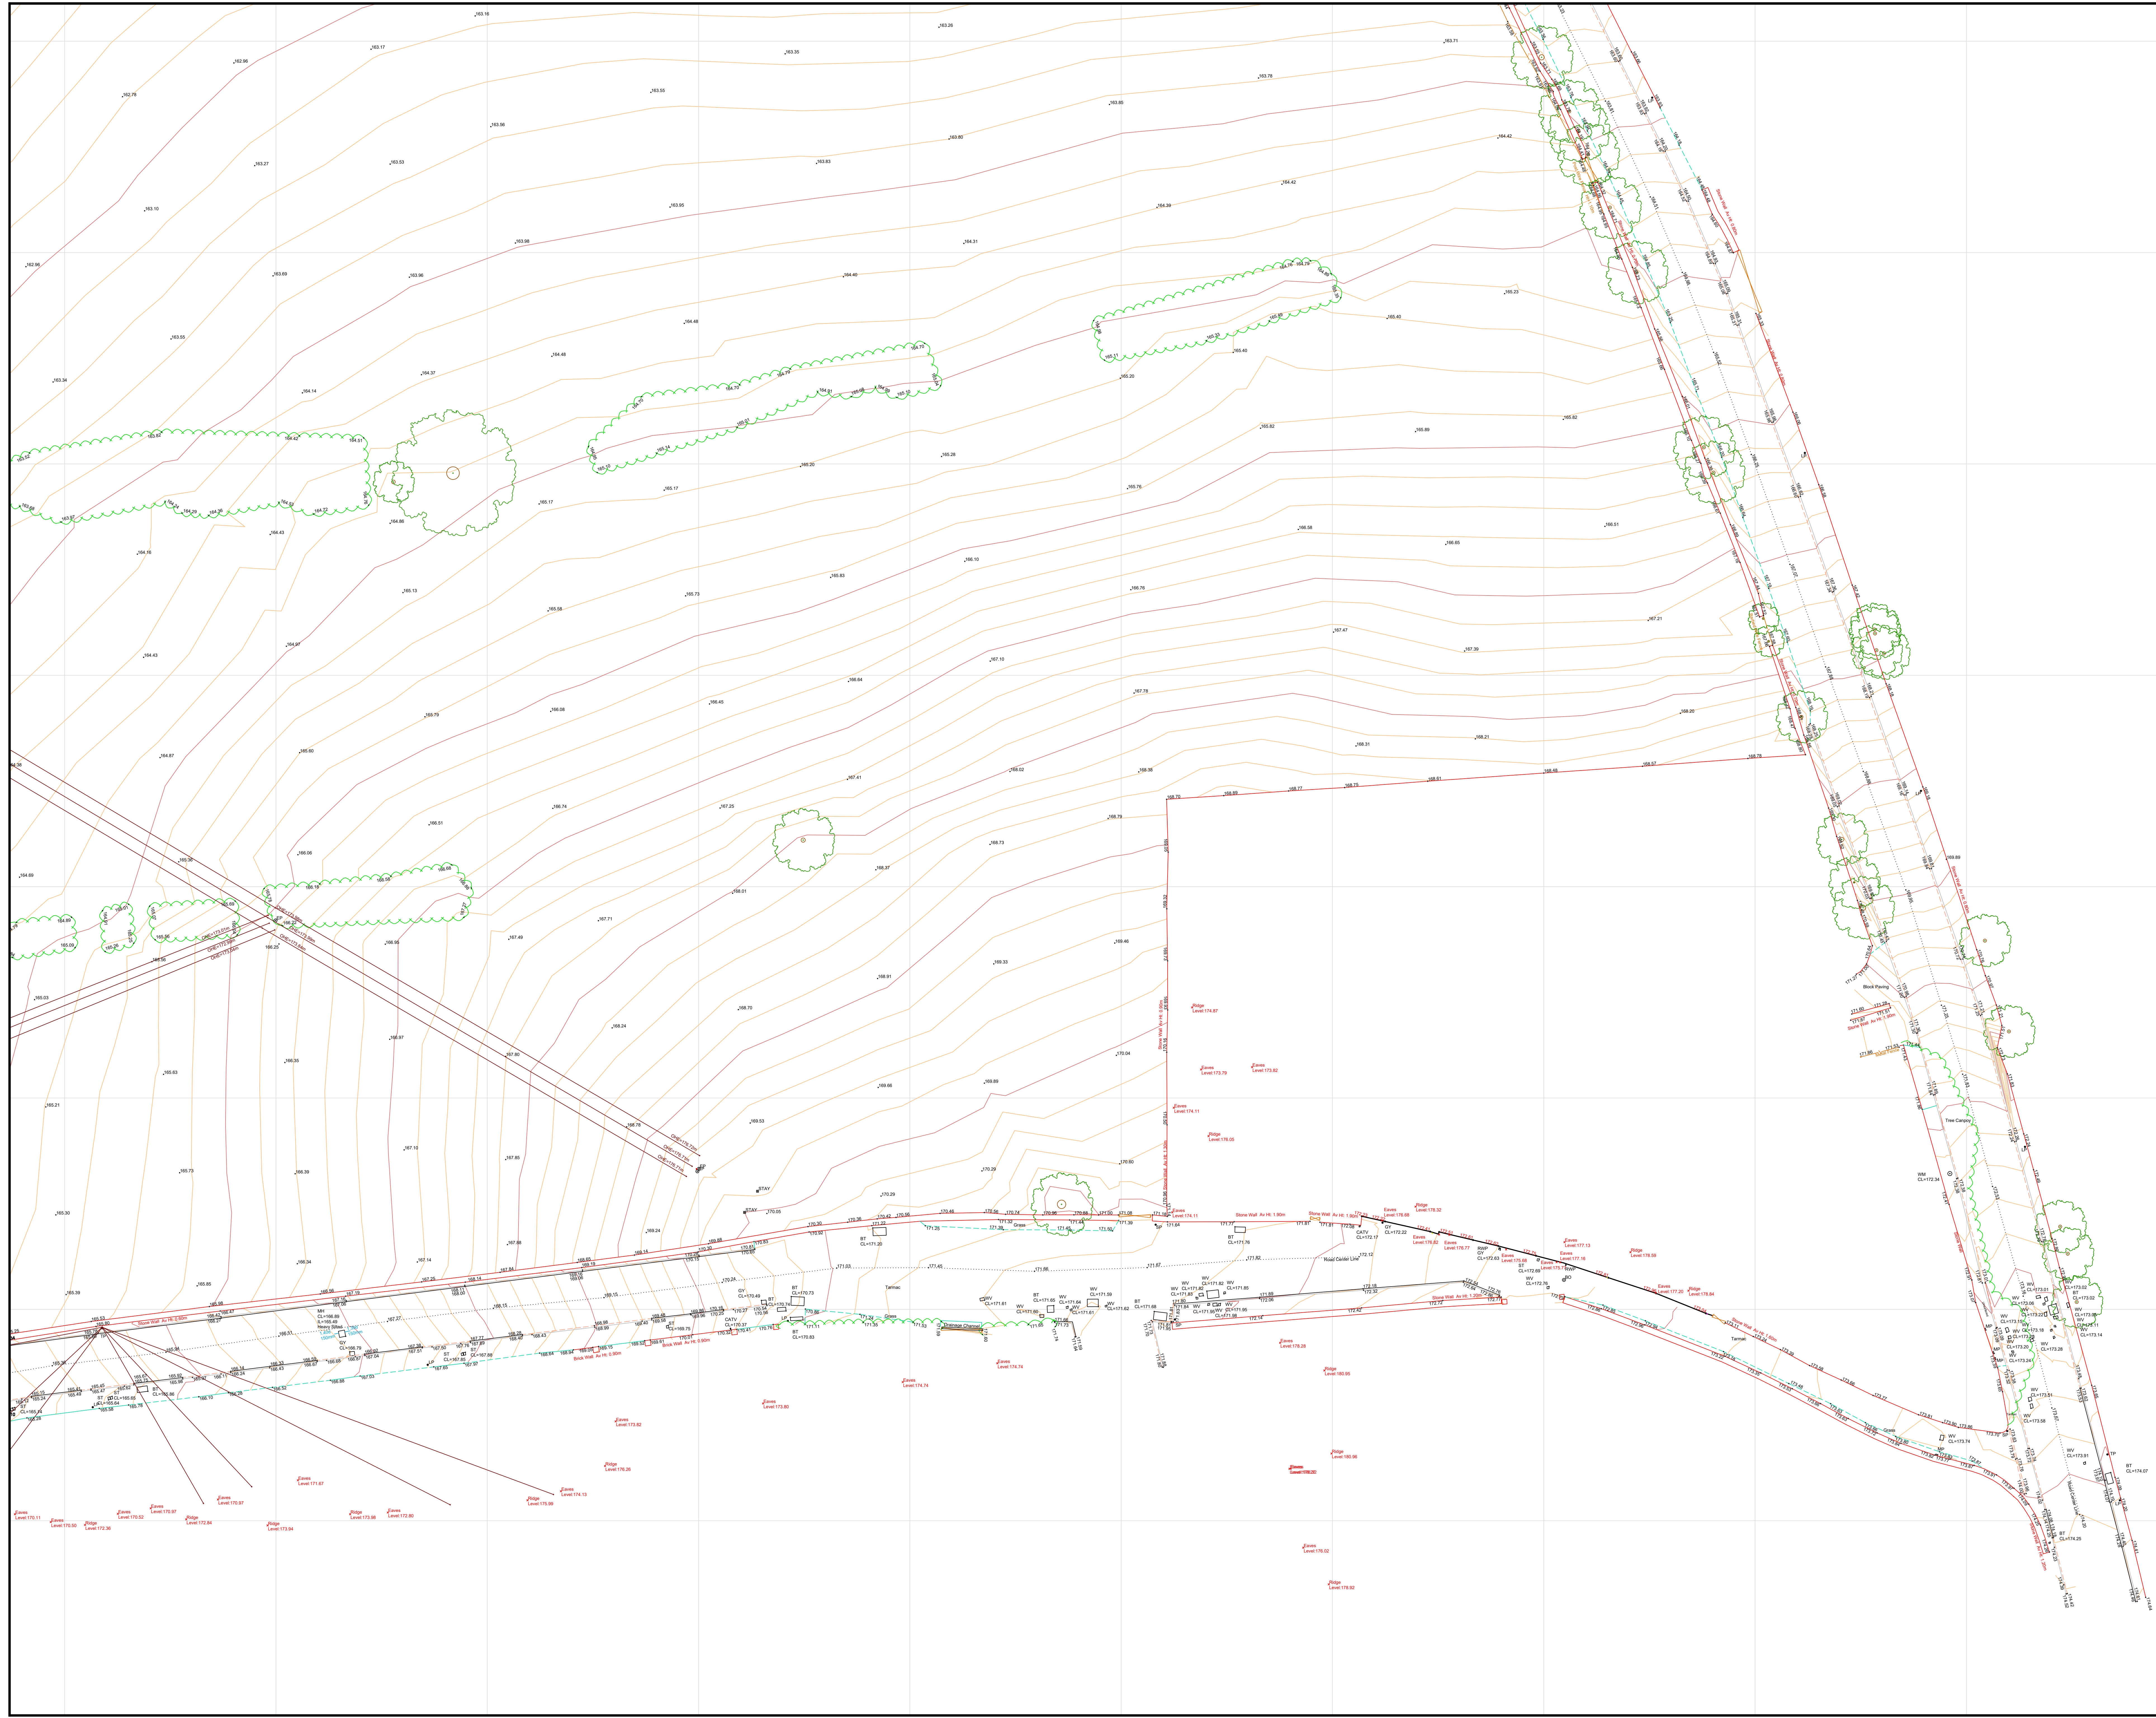

Topographic Legend

Bottom of Bank	OH Electric
Top of Bank	Railway Line
Building	Road Centre
Building Canopy	Road Markings
Concrete Base	SC Hard/Hard
Contour Major	SC Hard/Soft
Contour Minor	SC Soft/Soft
Fences	Steps
General	Tree Canopy
Kerb Bottom	Vegetation
Kerb Drop	Visible Trench
Kerb Top	Walls
OH Comms	Water Edge

Topographic Abbreviations

AV	Air Valve	PB	Pedestrian Beacon
BH	Borehole	PBX	Post Box
BO(L)	Bollard (Illuminated)	PGR	Pedestrian Guard Rail
BS	Bus Stop	PM	Parking Meter
CB	Cabinet	PO	Post
COL	Column	RE	Rodding Eye
CL=	Cover Level	RS(L)	Road Sign (Illuminated)
CONC	Concrete	RWP	Rain Water Pipe
DC	Drainage Channel	SP(L)	Sign Post (Illuminated)
DFBin	Dog Foul Bin	SPCam	Speed Camera
DP	Down Pipe	ST	Stop Tap
EP	Electricity Pole	SV	Sluice Valve
ER	Earth Rod	SVP	Soil Vent Pipe
FFL=	Finished Floor Level	TBox	Telephone Box
FH	Fire Hydrant	TL	Traffic Light
FP	Flag Pole	TOF=	Top of Fence Level
GP	Gate Post	TOWF=	Top of Wall Level
GV	Gas Valve	TP	Telecoms Pole
GY	Gully	VP	Vent Pipe
IC	Inspection Cover	WB	Waste Bin
KO	Kerb Outlet	WB=	Window Bottom Level
LP	Lamp Post	WM	Water Meter
MH	Manhole	WO	Wash Out
Mk	Marker	WTC=	Window Top Level
MP	Marker Post	WV	Water Valve
MW	Monitoring Well		

Measured Building Legend

External Building Line	CH=0.00	Ceiling Height
Internal Building Line	FCH=0.00	False Ceiling Height
Building Overheads	FFL=0.00	Finished Floor Level
Stairs/Steps		
Doors		
Windows		
Sanitaryware		
Kitchens Furniture		
Direction of Stairs (Arrow points up)		
Direction of Sloped Ceiling (Arrow points down)		
Window Sill and Head Height		
Double door		
Single door		
Window		

Utility Legend

Air Line	SWD Sewer
Alarm Cable	Survey Extents
BT Cable	Heating Pipe
CATV Cable	HV Electric Cable
Chamber Extent	Kingston Comms
Comms Cable	Oil Pipe
CWD Sewer	Rising Main
Electric Cable	Traffic Control
Electric Cable	Unknown Detection
Fibre Optic Cable	Vent Pipe
Fuel Line	GPR Detection
FWD Sewer	Assumed Route
Gas Pipe	Records Route
Band of Cables	Cable Riser
Empty Service Duct	Drainage Backdrop

Utility Abbreviations

CP	Cathodic Protection	LoS	Loss of Signal
CU	Disconnected Utility	MDPE	Middle Density PE
DI	Ductile Iron	SI	Span Iron
DoB	Depth of Bottom	TLC	Traffic Light Control
DoC	Depth of Cover	UD	Unreliable Depth Info
ED	Empty Duct	uPVC	Unplasticised
EP	End of Trace	UTR	Unlikely to Rattle
PE	Polyethylene	VC	Vitrified Clay
HDPE	High Density PE		

Manufacturer Stated Depths

- Detected Using Electromagnetic Location Methods
e.g. Any metallic pipe/cable. Accuracy $\pm 2.5\%$ of depth reading.
- Detected Using Electromagnetic Location Methods
e.g. Using a Sonde to locate drainage pipework.
Accuracy $\pm 2.5\%$ of depth reading.
- Detected Using Ground Penetrating Radar
e.g. A plastic pipe or service not located by other means.
Accuracy depends on ground conditions.

CAUTION - LIVE SERVICES PRESENT - EXTREME CARE SHOULD BE TAKEN WHEN EXCAVATING

ZS Surveys Ltd, and their agents or partners, are not responsible for any situation, incident or loss resulting from actions or planning resulting from total reliance upon this drawing or accompanying information. The completeness of the underground network information cannot be wholly guaranteed and as such no guarantees or warranties are provided or implied. The location and/or identification of a service will not positively indicate whether it is live or dead. A service indicated from records that has not been located or identified on site does not necessarily imply that it does not exist or is dead, however, its presence should be anticipated. The results of Electric Magnetic and GPR detection techniques are not infallible and ground profiling for the actual position and depth of services should be established.

If this drawing and any associated drawings should be used in relation to works, we advise that the users of this information follow the principles detailed by the Health and Safety Executive guidance directive HSG 47, 'Avoiding Danger from Underground Services'. Further details of this directive are available at [http://www.hse.gov.uk/](http://www.hse.gov.uk/chttp://www.hse.gov.uk/).

Notes

THIS DRAWING SHOULD ONLY BE USED FOR ITS ORIGINAL PURPOSE. ZS SURVEYS LTD. ACCEPTS NO RESPONSIBILITY FOR THIS DRAWING IF SUPPLIED TO ANY PARTY OTHER THAN THE ORIGINAL CLIENT.
ALL LEVELS RELATED OSTN15 GRID PROJECTION.
ALL DIMENSIONS SHOULD BE VERIFIED ON SITE PRIOR TO CONSTRUCTION.
ALL HATCHING IS FOR PRESENTATIONAL PURPOSES ONLY.

Client

Site Location:

OF MOOR LANE
KIRKBURTON
HUDDERSFIELD
HD8 0TT

Drawing Type:

TOPOGRAPHICAL SURVEY

Surveyed:

CR

Drawn:

CR

Checked:

ZS

Authorised:

ZS

Date:

15.05.25

Scale:

1:200@A0

Land, Building & Engineering Surveyors
www.zssurveys.com
info@zssurveys.com

Project Number:

4313

Sheet Number:

1 of 4

