




FRONT ELEVATION

SIDE ELEVATION




REAR ELEVATION

SIDE ELEVATION

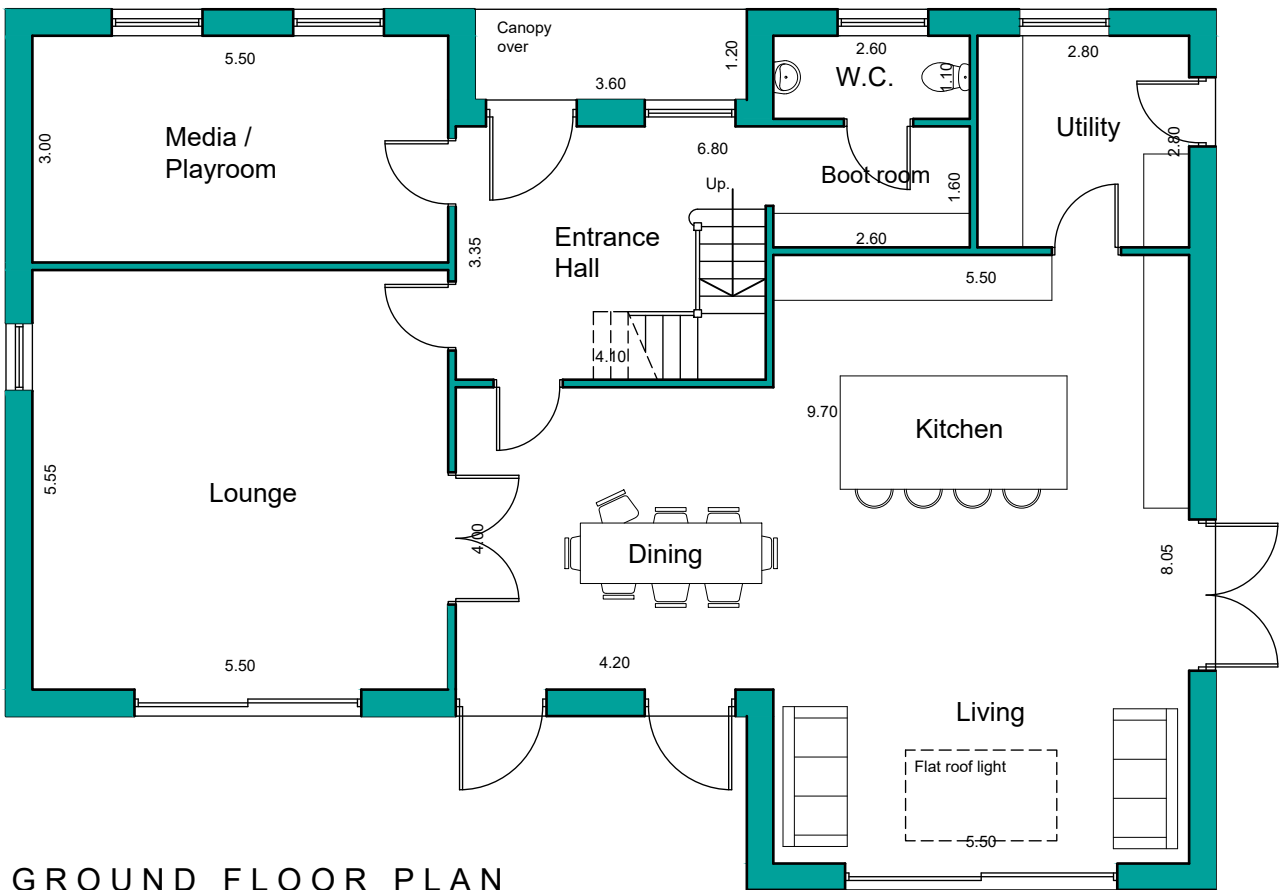

GROUND FLOOR PLAN

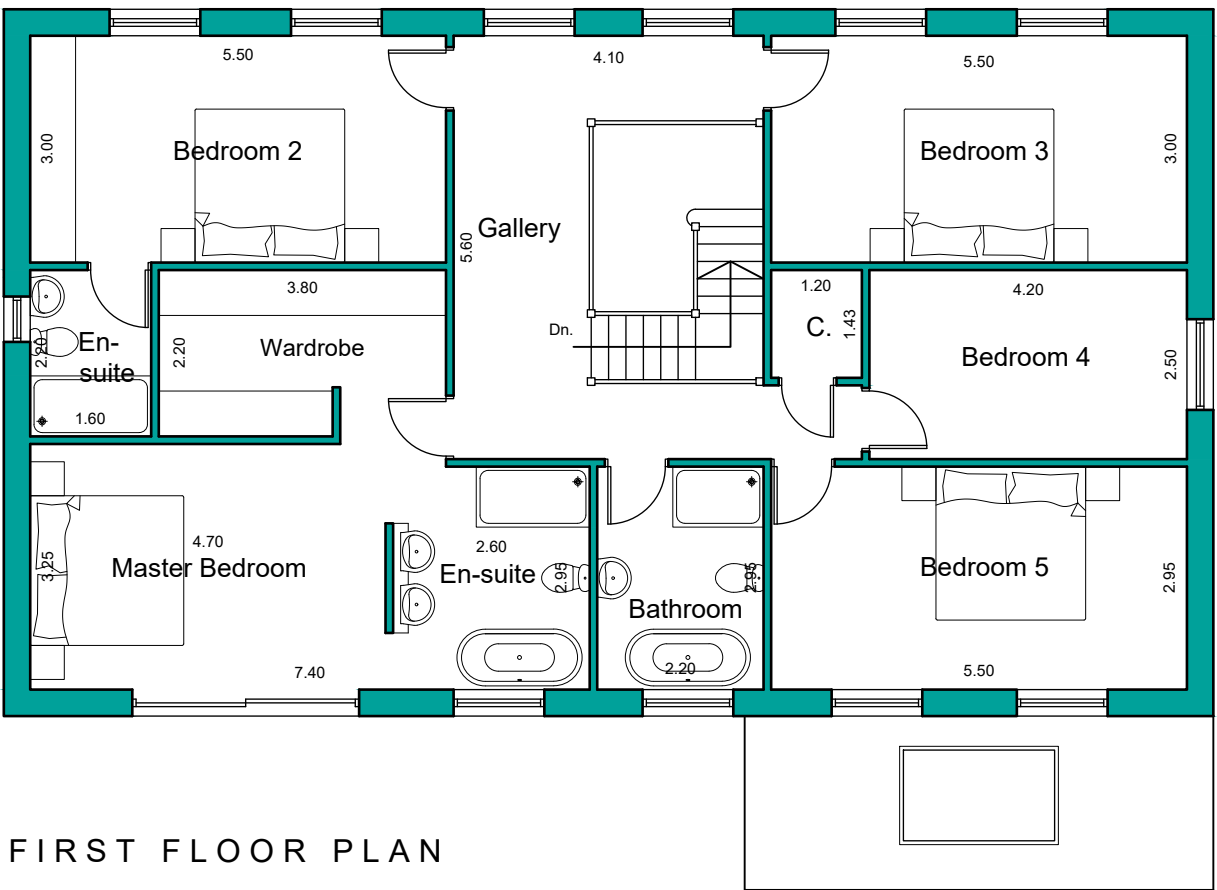

FIRST FLOOR PLAN

NOTES

This drawing has been prepared specifically for the purpose of obtaining Planning and/or Building Regulations Approval. Its suitability for other purposes without additional supplementary details and specifications cannot be guaranteed.

All dimensions are to be checked on site, any discrepancies are to be reported to the designer before work commences. Use only figured dimensions.

All structural components shown are indicative only. Details / calculations of structural members are to be provided by the Structural Engineer.

This drawing is not to be copied or divulged to a third party without written permission.



Revisions		
P01	Preliminary Issue	02.07.26
P02	Revised design	21.07.26
P03	Minor amendments	09.08.26
P04	Redesign	22.08.26
P05	Updated design	04.09.26
P06	Revised design	22.09.26

Project:
Residential Development
at Hinchliffe Mill
Holmbridge
Holmfirth
for Holroyd Homes
PLOT 19 - Plans and Elevations

Purpose of issue: PLANNING

Drawn DRH
Date July 2026
Scales 1:100 @ A2
Drawing No. 2559 - 0310 - P06