


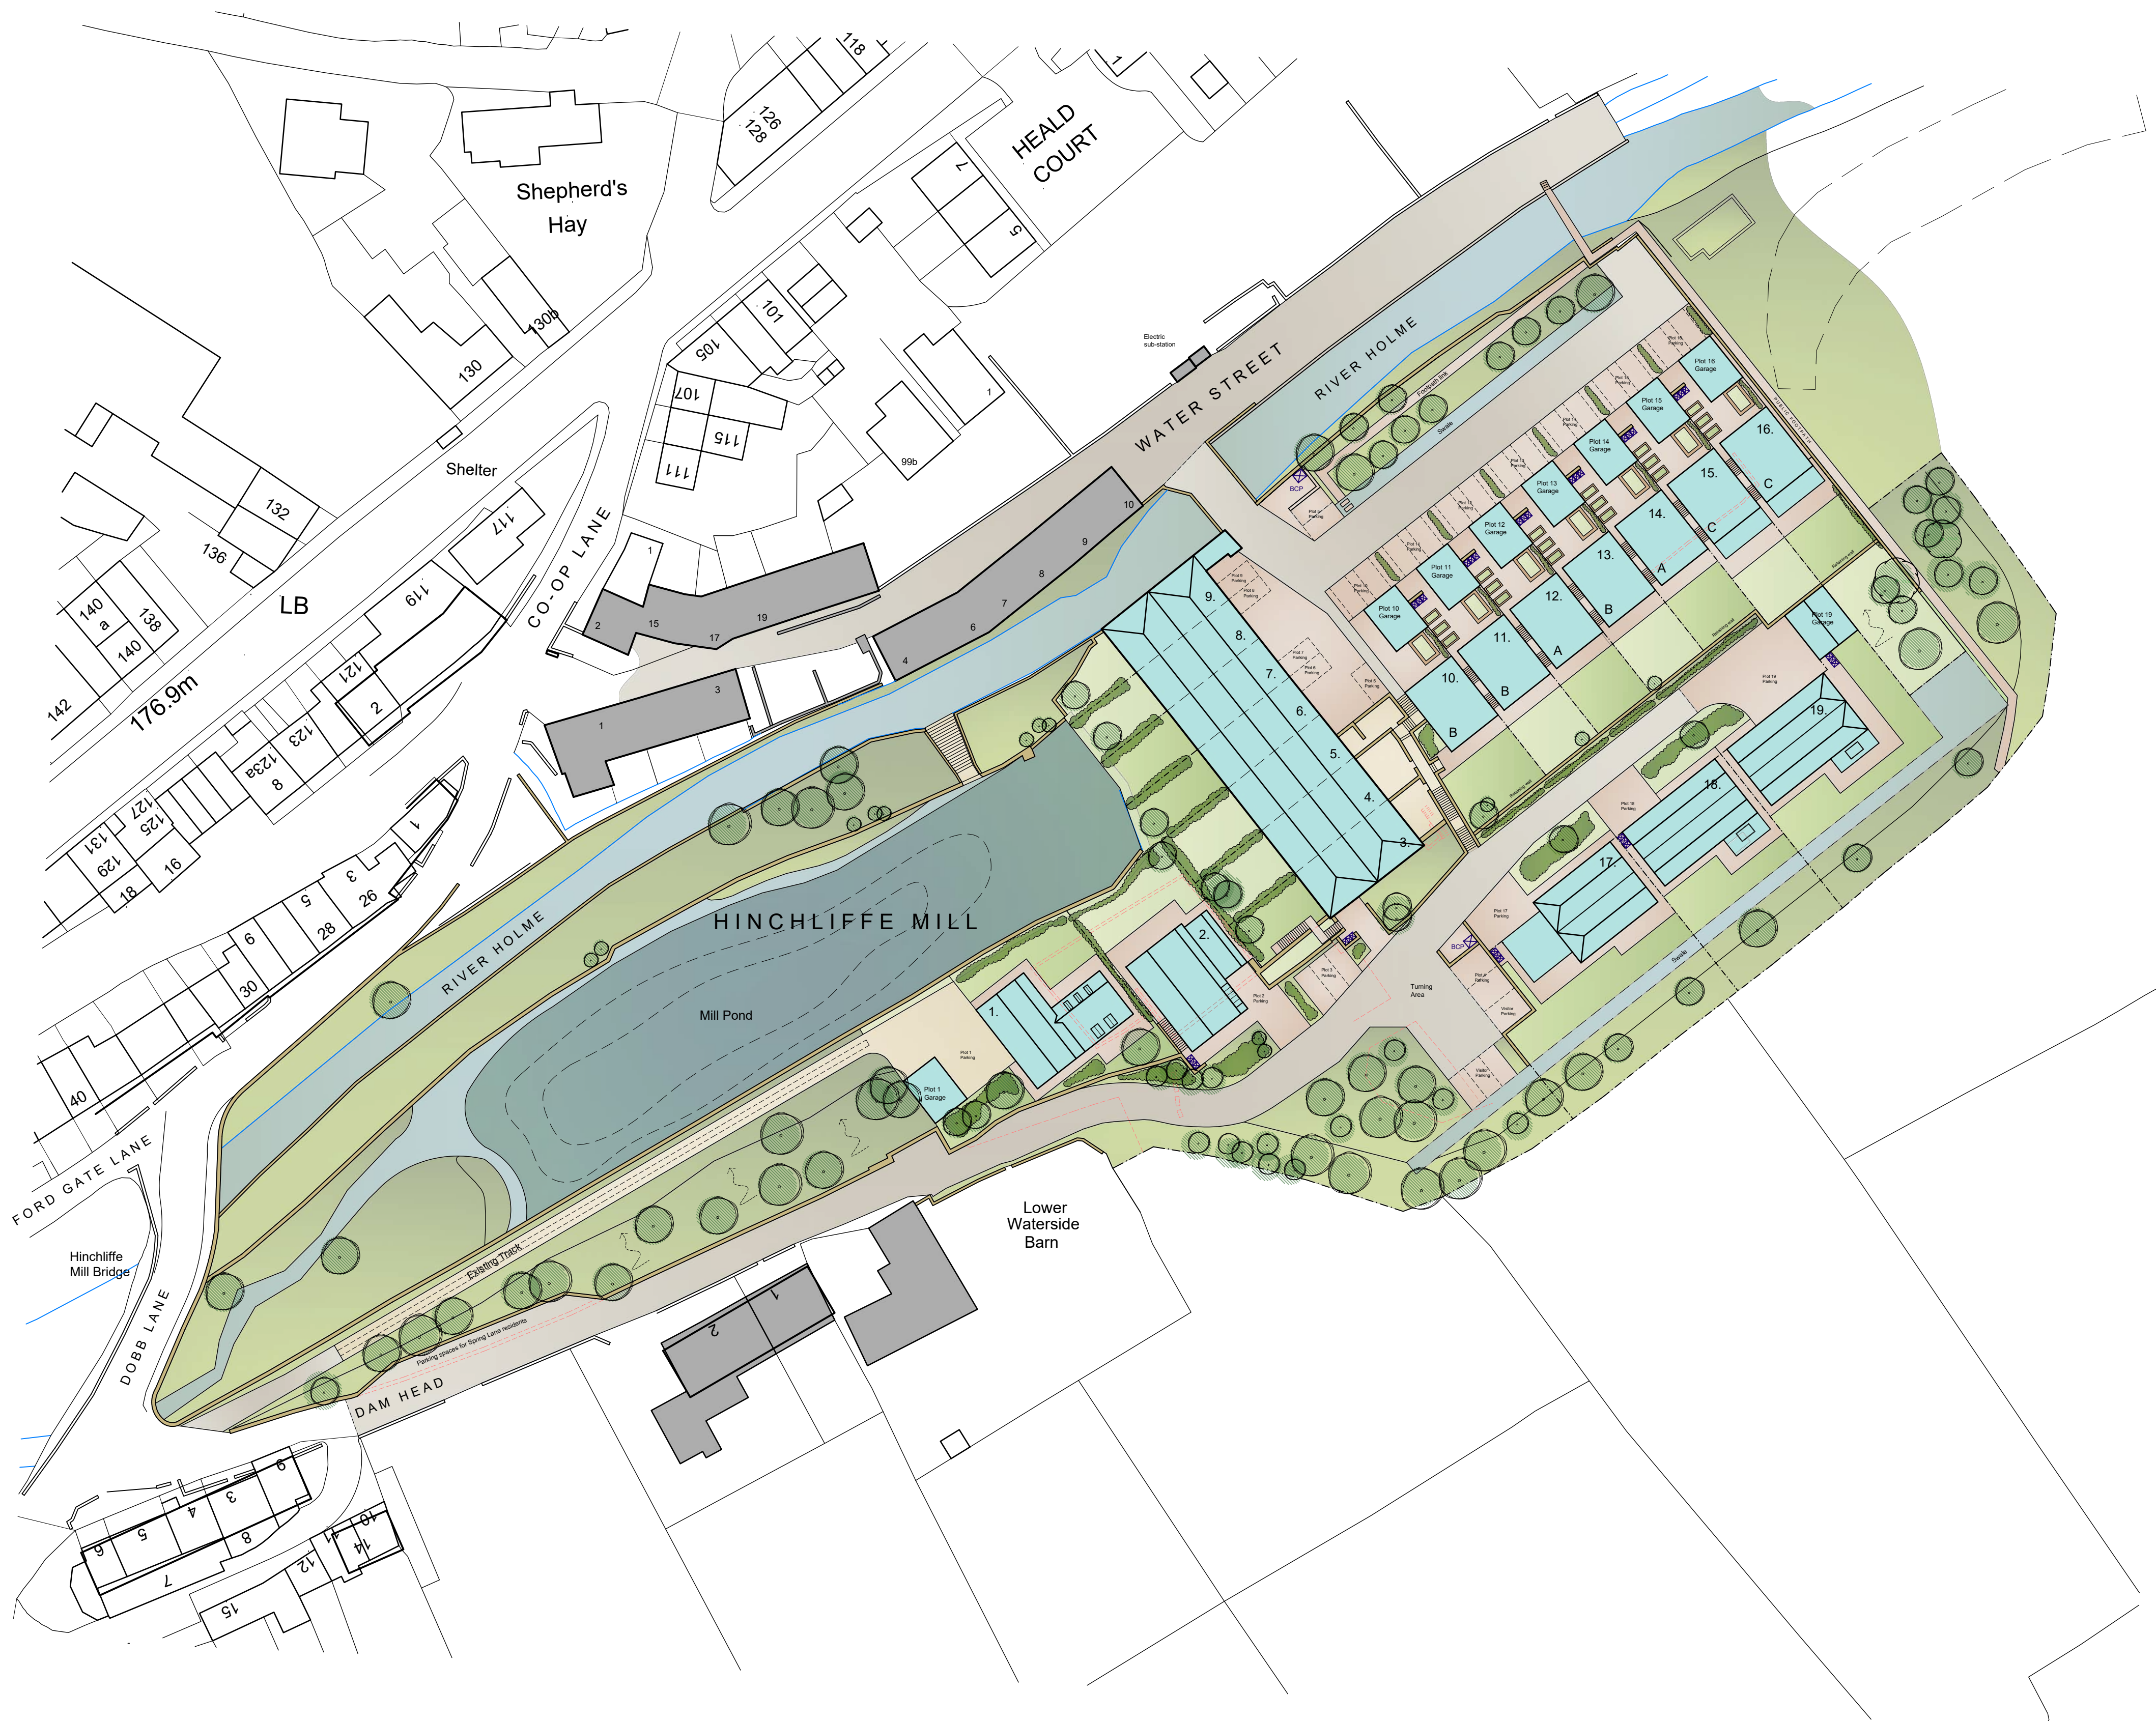


NOTES

This drawing has been prepared specifically for the purpose of obtaining Planning and or Building Regulations Approval. Its suitability for other purposes without additional supplementary details and specifications cannot be guaranteed.

All dimensions are to be checked on site, any discrepancies are to be reported to the designer before work commences. Use only figured dimensions.

All structural components shown are indicative only. Details / calculations of structural members are to be provided by the Structural Engineer.

This drawing is not to be copied or divulged to a third party without written permission.

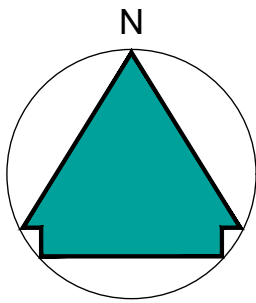

Key:	
	Removed Features
	Proposed boundary fences
	Surface Water Drainage
	Stone Walls
	Soft landscaping
	Proposed Trees
	Bin Storage & Collection



HOLROYD
HOMES

Heneghan
ARCHITECTURE
enquiries@heneghanarchitecture.com
www.heneghanarchitecture.com

Revisions		
P01	Preliminary Issue	01.12.25
P02	Plots 10-16 repositioned to allow 1m between plots	17.06.26
P03	General update	
P04	Plots 1, 2, 17-19 redesigned	24.08.26
P05	Designs amended	04.09.26
P06	Updated design and layout	29.09.26

Project:
Residential Development

at Hinchliffe Mill
Water Street
Holmbridge
Holmfirth

for Holroyd Homes

S73 Site Layout

Purpose of issue: PLANNING

Drawn DRH
Date December 2025
Scales 1:500 @ A1
Drawing No. 2559 - 0308 - P06