



FRONT ELEVATION

SIDE ELEVATION




REAR ELEVATION


SIDE ELEVATION



GROUND FLOOR PLAN

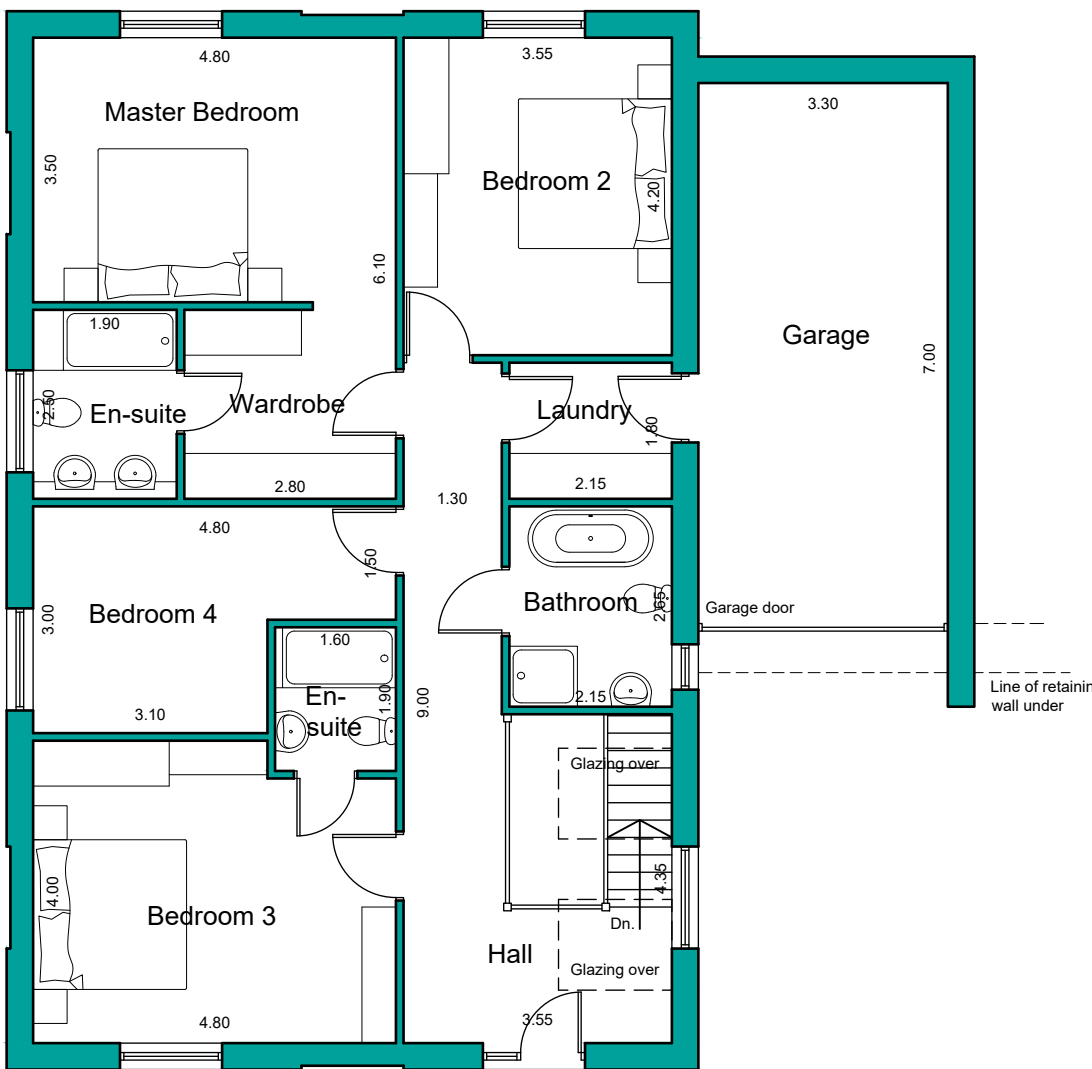

FIRST FLOOR PLAN

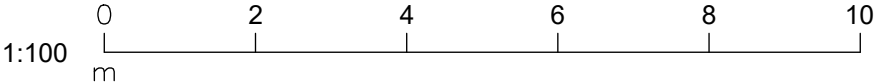

NOTES

This drawing has been prepared specifically for the purpose of obtaining Planning and or Building Regulations Approval. Its suitability for other purposes without additional supplementary details and specifications cannot be guaranteed.

All dimensions are to be checked on site, any discrepancies are to be reported to the designer before work commences. Use only figured dimensions.

All structural components shown are indicative only. Details / calculations of structural members are to be provided by the Structural Engineer.

This drawing is not to be copied or divulged to a third party without written permission.



Revisions		
P01	Preliminary Issue	24.08.26
P02	Design amendments	04.09.26
P03	Layout amendments	19.09.26

Project:
Residential Development
at Hinchliffe Mill
Holmbridge
Holmfirth
for Holroyd Homes
PLOT 2 - Plans and Elevations

Purpose of issue: PLANNING

Drawn DRH
Date August 2026
Scales 1:100 @ A2
Drawing No. 2559 - 0314 - P03