


IF IN ANY DOUBT PLEASE ASK THE ARCHITECT FOR CLARIFICATION.
DO NOT SCALE FROM DRAWING. ALL DIMENSIONS TO BE CHECKED ON SITE
THE COPYRIGHT FOR THESE DRAWINGS REMAINS THE PROPERTY OF THE ARCHITECT. THEY MUST NOT BE REPRODUCED IN ANY WAY WITHOUT THE ARCHITECTS PRIOR WRITTEN CONSENT




SOUTH EAST




NORTH WEST

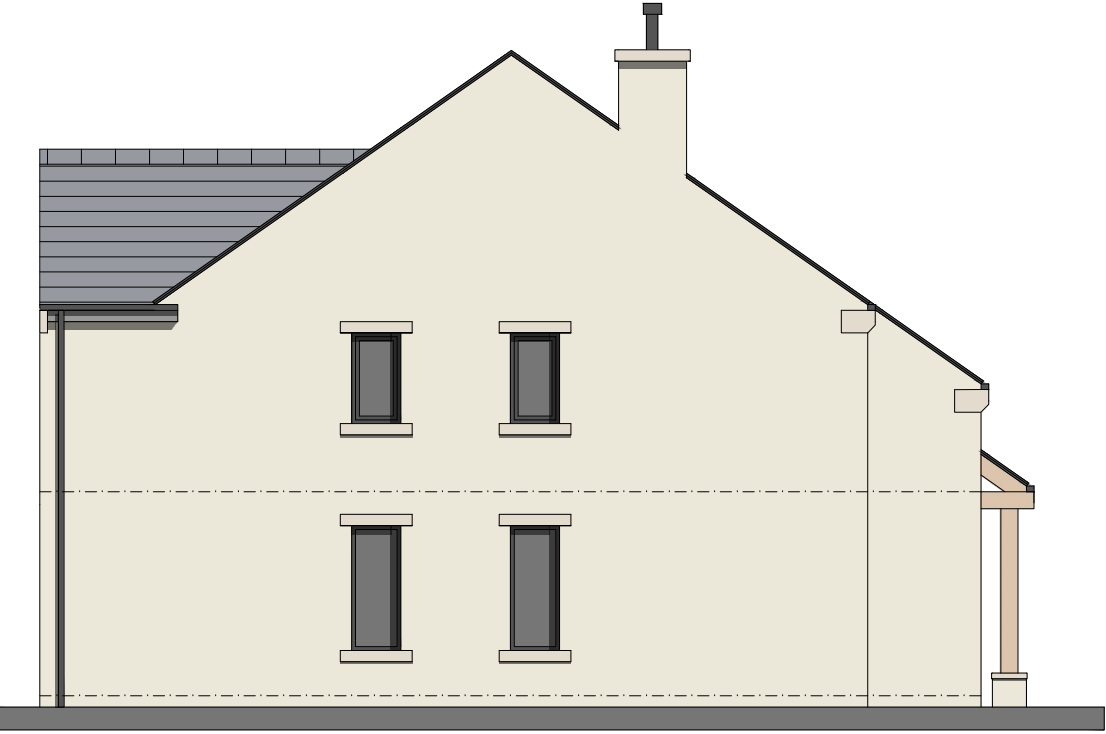


SOUTH WEST

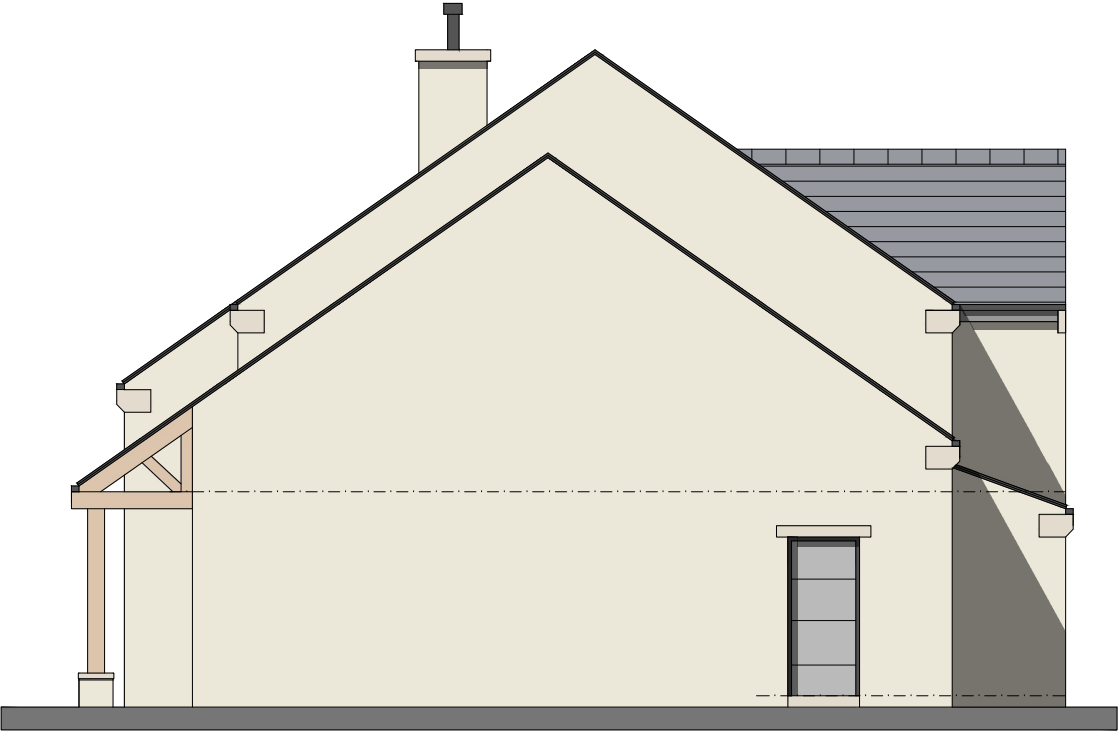

NORTH EAST

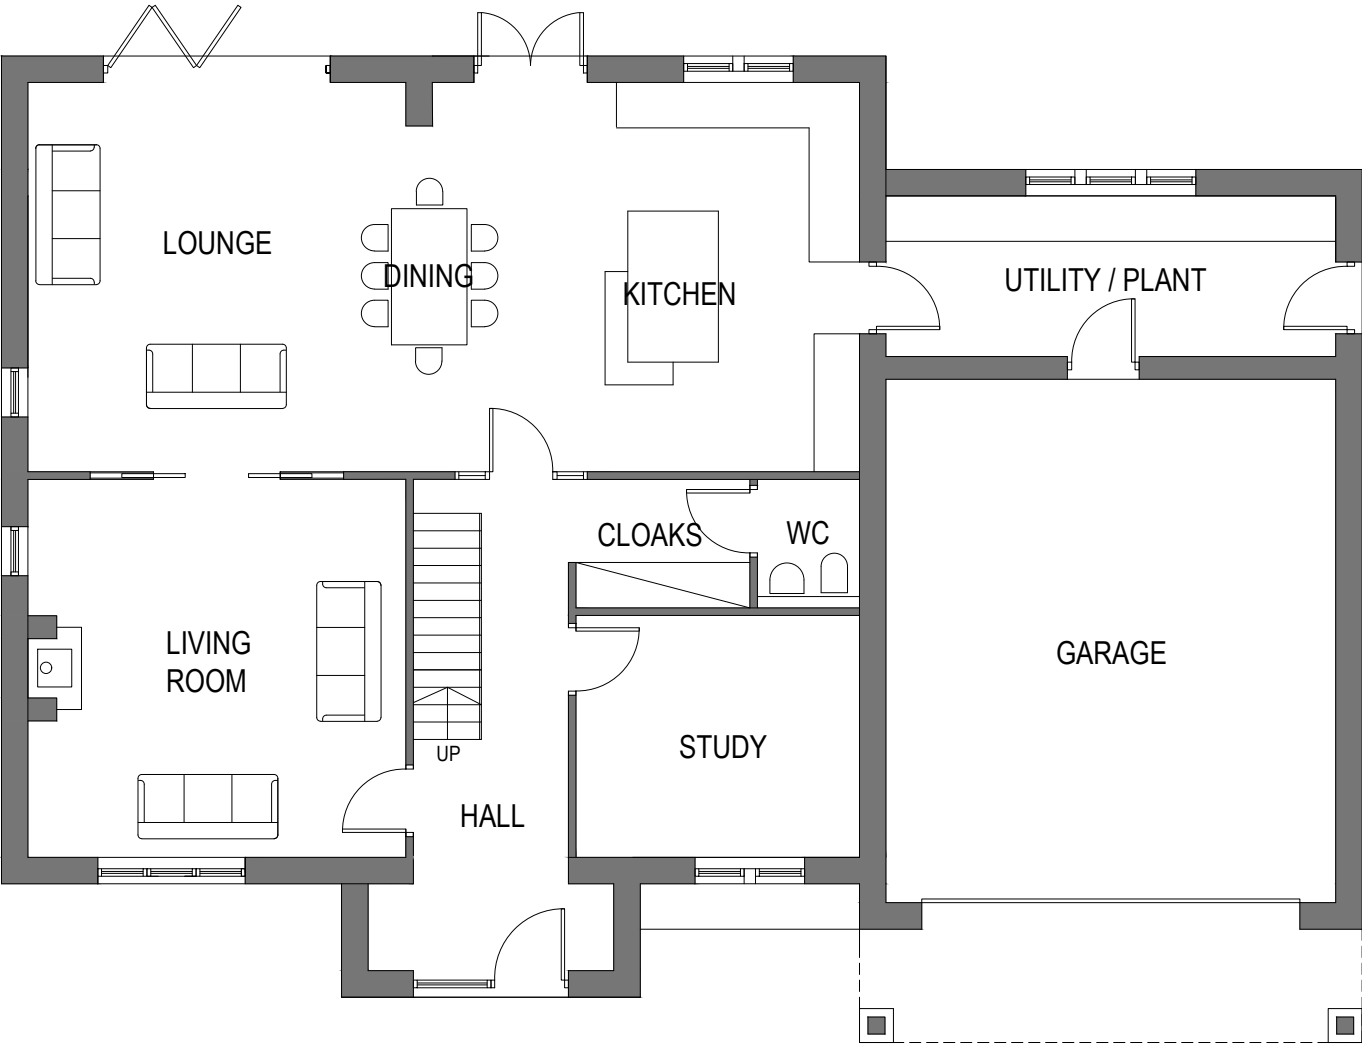


GROUND FLOOR PLAN
PLOT 2

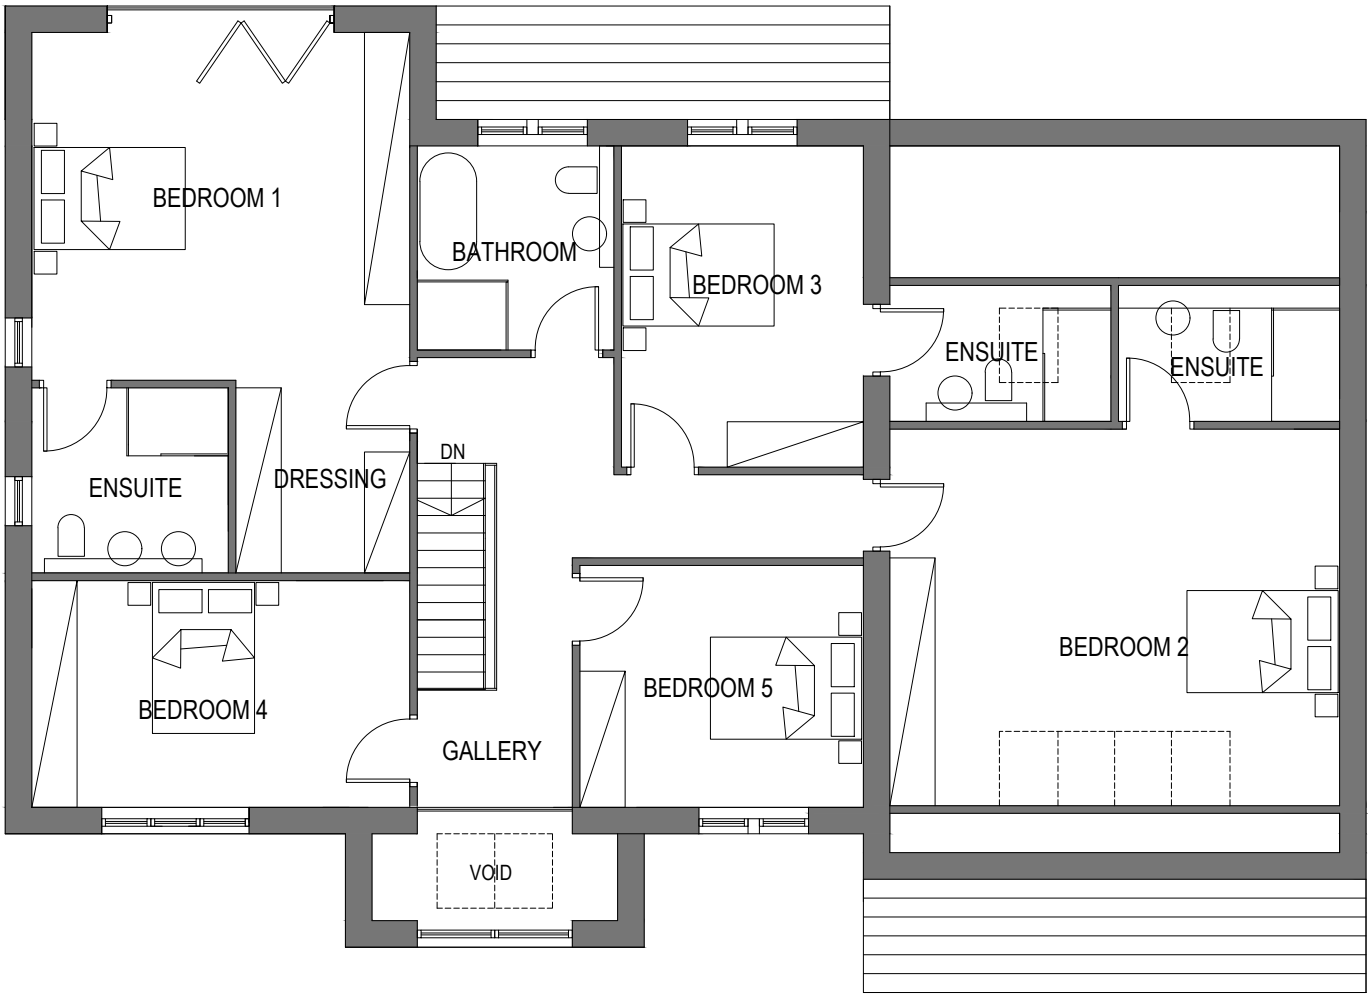

FIRST FLOOR PLAN



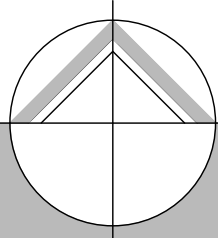

northern design
partnership

Chartered Architects
The Chapel, Millmoor Road,
Meltham, Holmfirth, HD9 5JU

www.northerndesignpartnership.co.uk
Instagram: @northerndesignp
Telephone: (01484) 854848

client	JR PLANNING		
project	RESIDENTIAL DEVELOPMENT SLATE PITTS FARM CHAIN ROAD SLATHWAITE HUDDERSFIELD HD7 5TY		
drawing	PLOT TWO PLANS AND ELEVATIONS		
revision	notes	date	drawn
*	*	*	*
scale :	1:100 AT A1	07.26	PB
project no.	2485	drawing no.	03
		revision	