




Only figured dimensions should be used.
Scaled dimensions should be checked with the Architect.
This drawing together with the design, is the property and copyright
of the Architect and must not be reproduced without written
permission

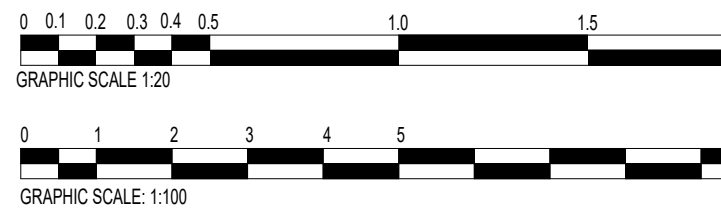

ILLUMINATED LOGO SIGNAGE

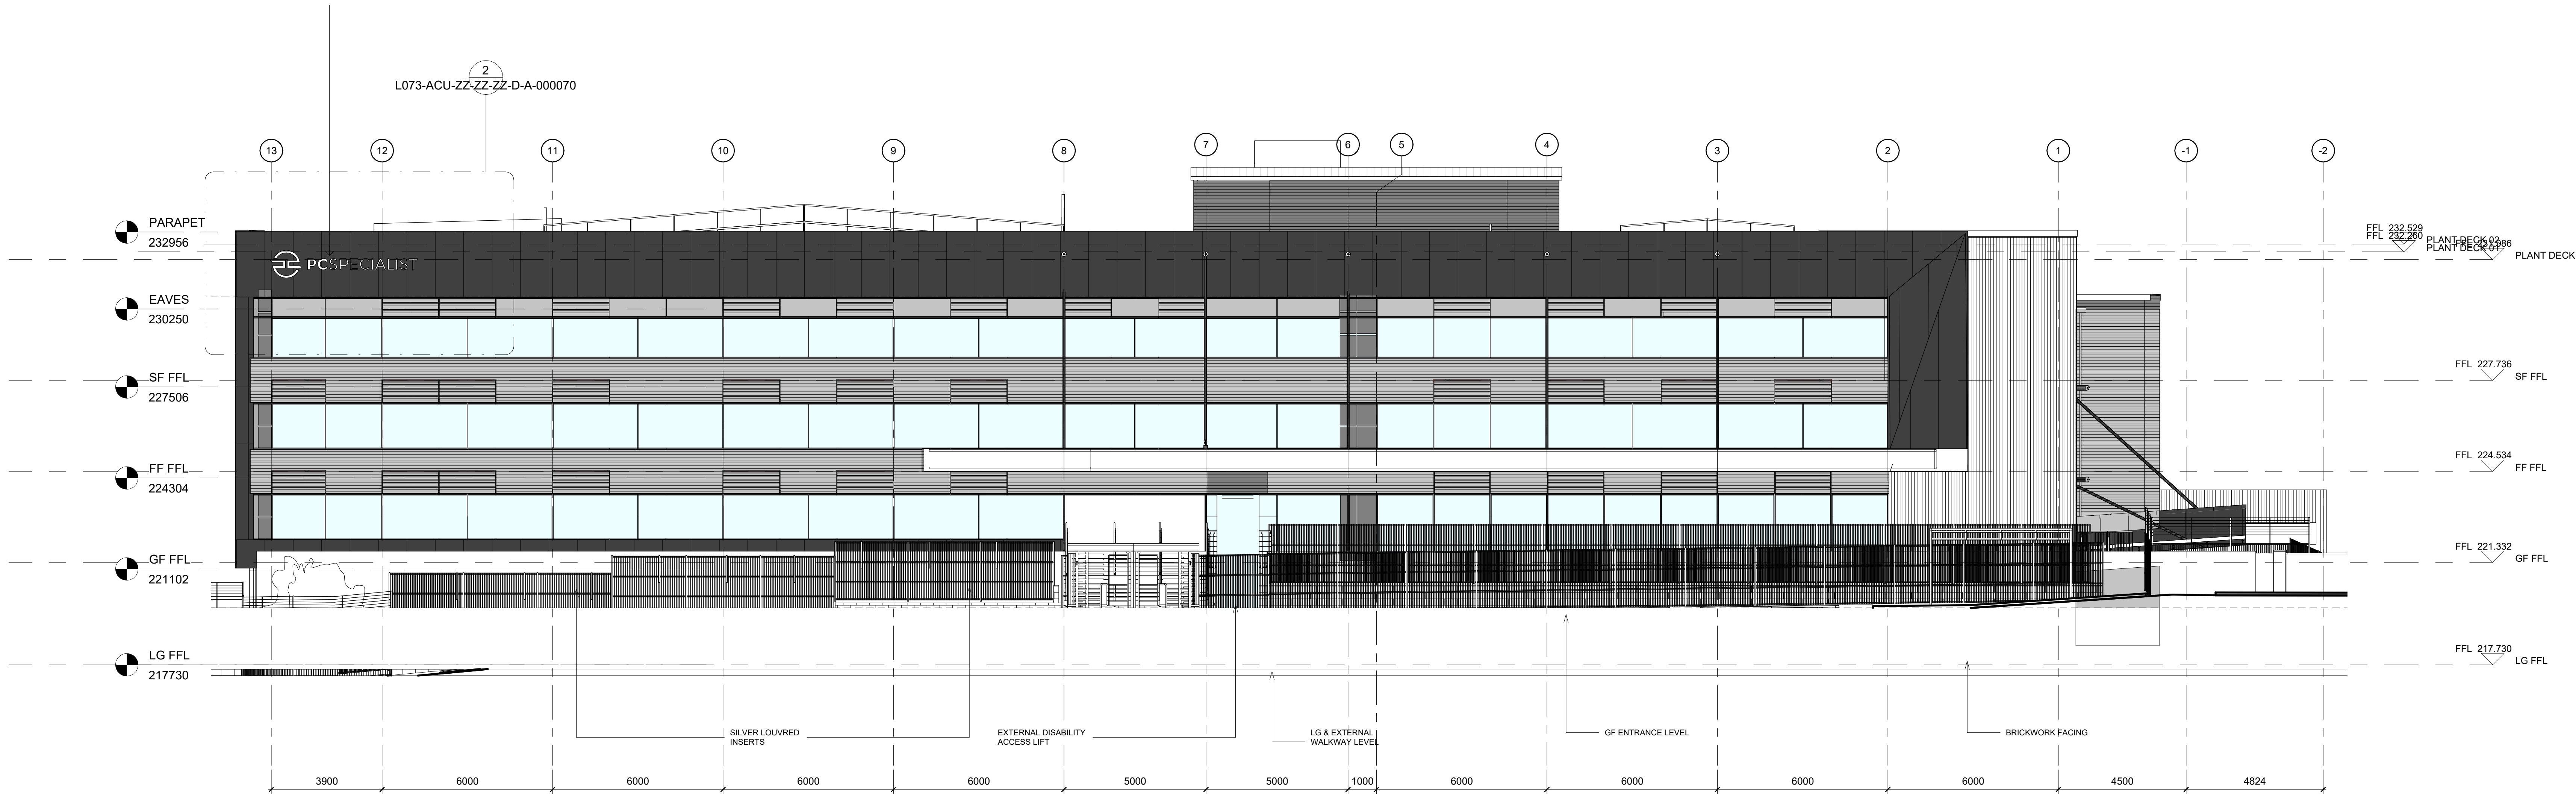

1 ELEVATION EAST - SIGNAGE
1 : 100

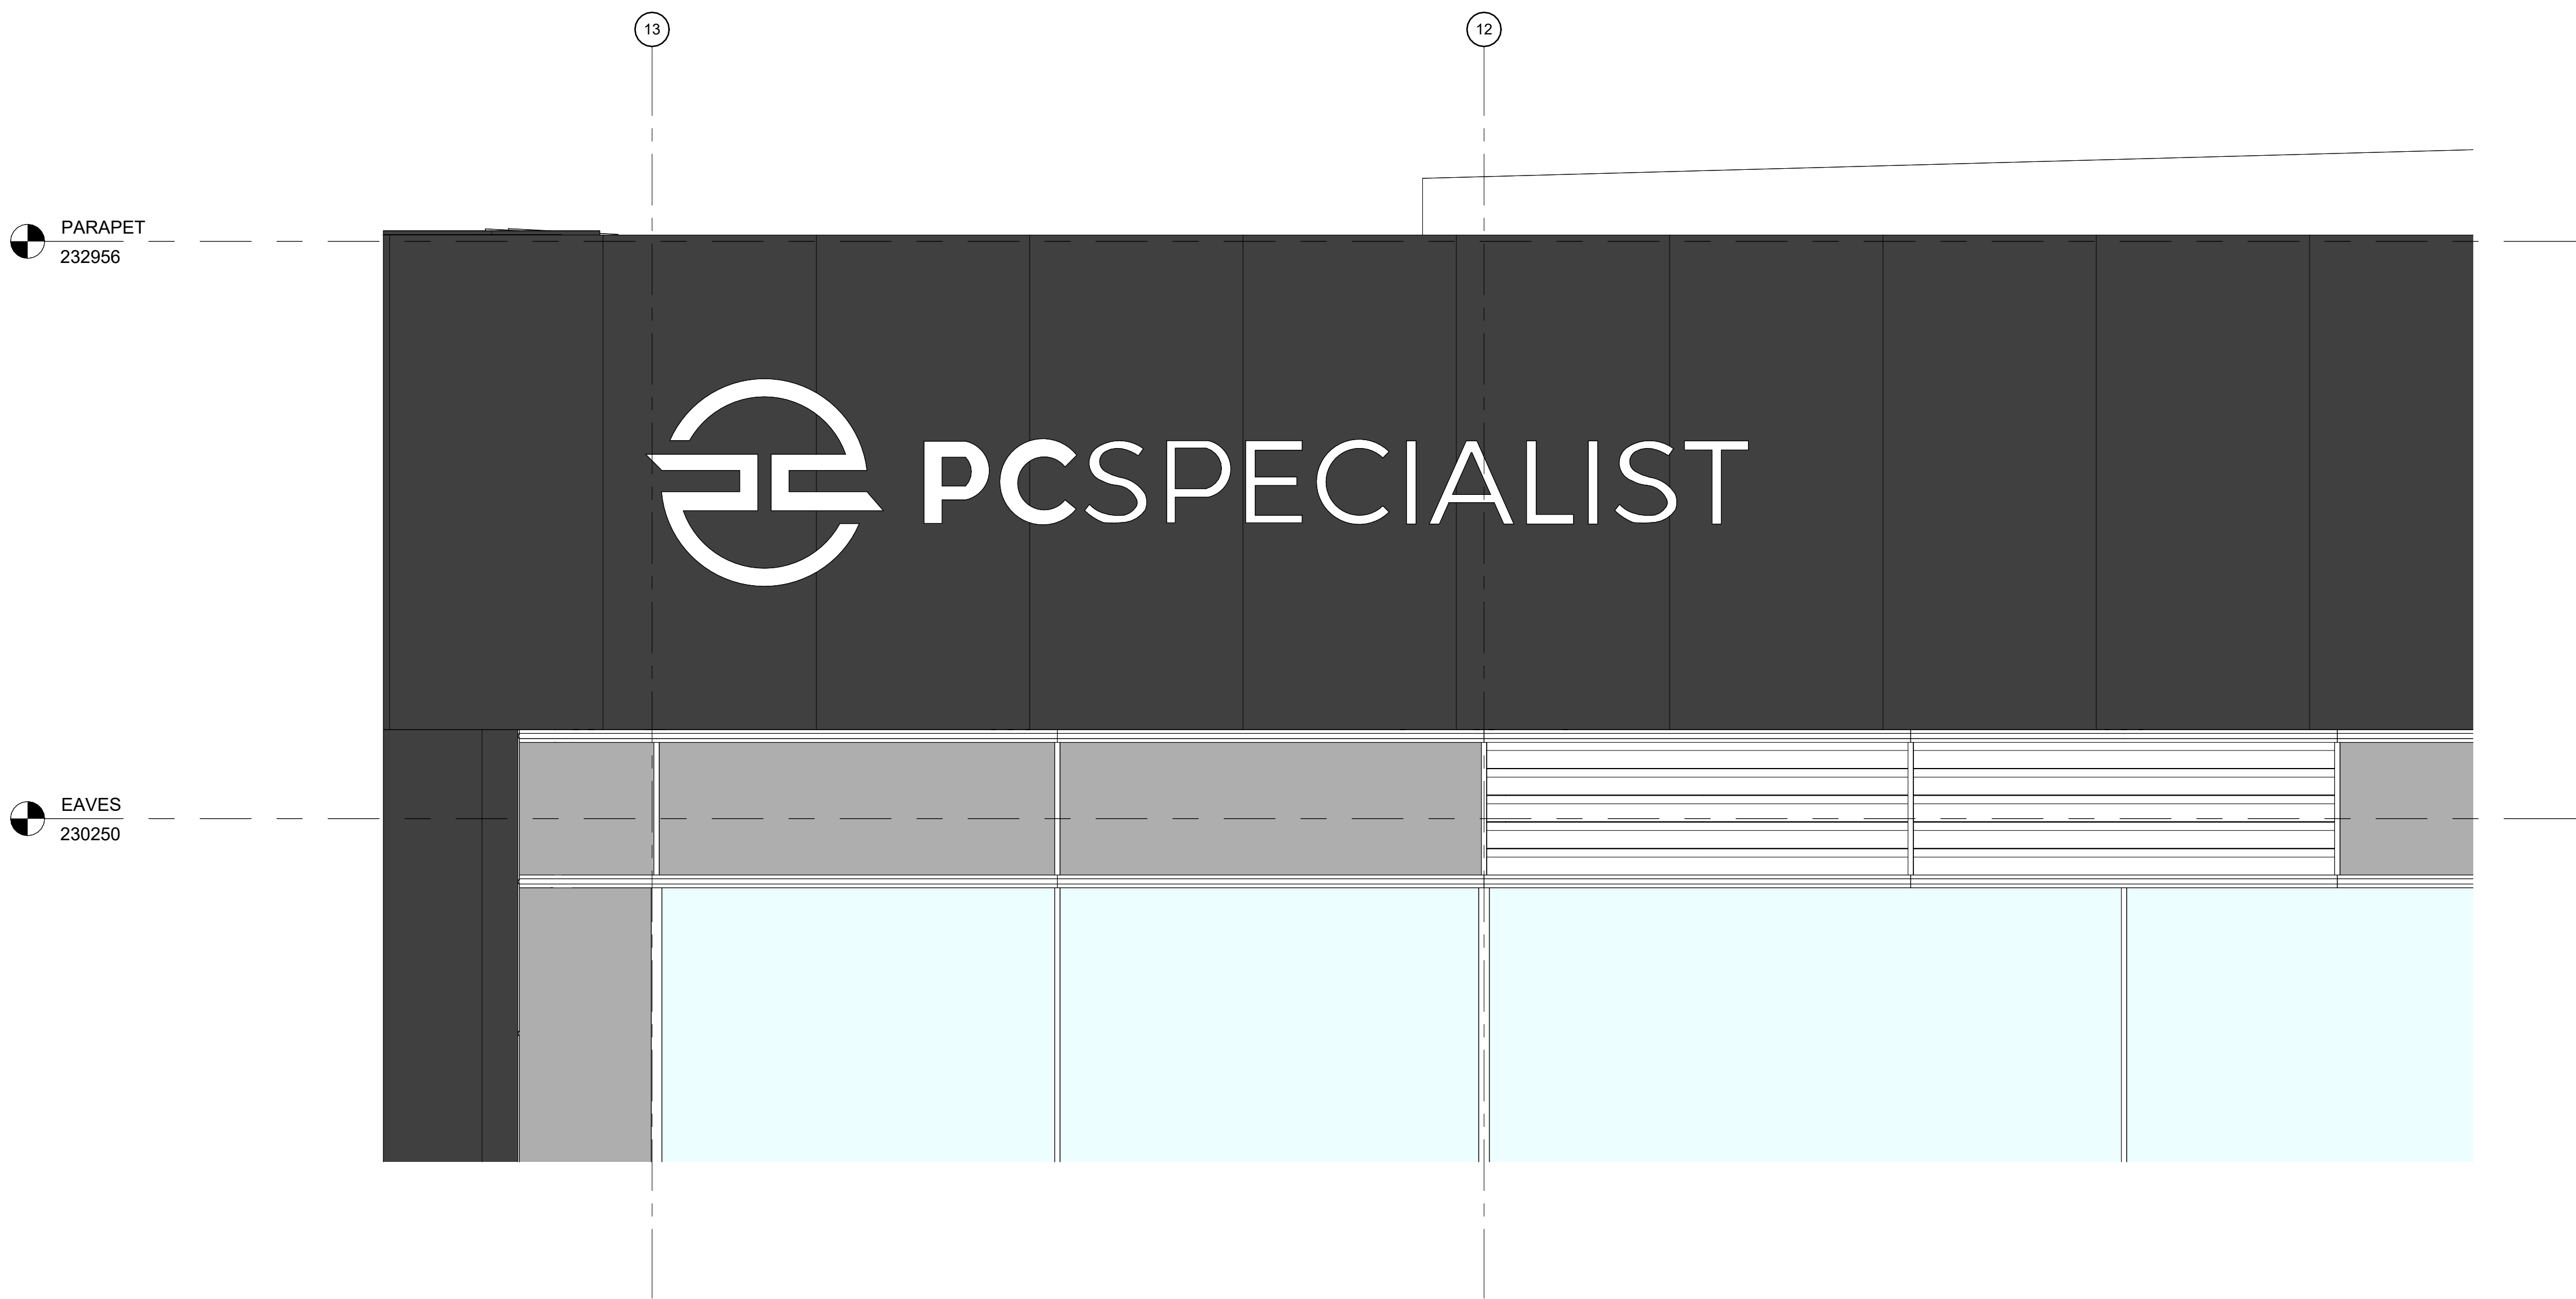

2 ELEVATION EAST - SIGNAGE - Callout 1
1 : 20

Rev	Description	Drawn	Author	Date
1	100 ARCH SCALE OFF THE DRAWING			



Client
PCS PROPERTY SOLUTIONS LTD.

Project
LAND AT GRANGE MOOR

Description
**EAST (FRONT) ELEVATION
SIGNAGE**

Drawing No
L073-ACU-ZZ-ZZ-ZZ-D-A-000070

Rev No
As Indicated

Date Drawn
MAR26

Drawn By
GA

Authorised By
JC

Purpose of Issue
Planning ☐ Building Regs ☐ Tender ☐ Construction ☒ Comment ☐ Info ☐