



View 01




View 02



View 03



View 04

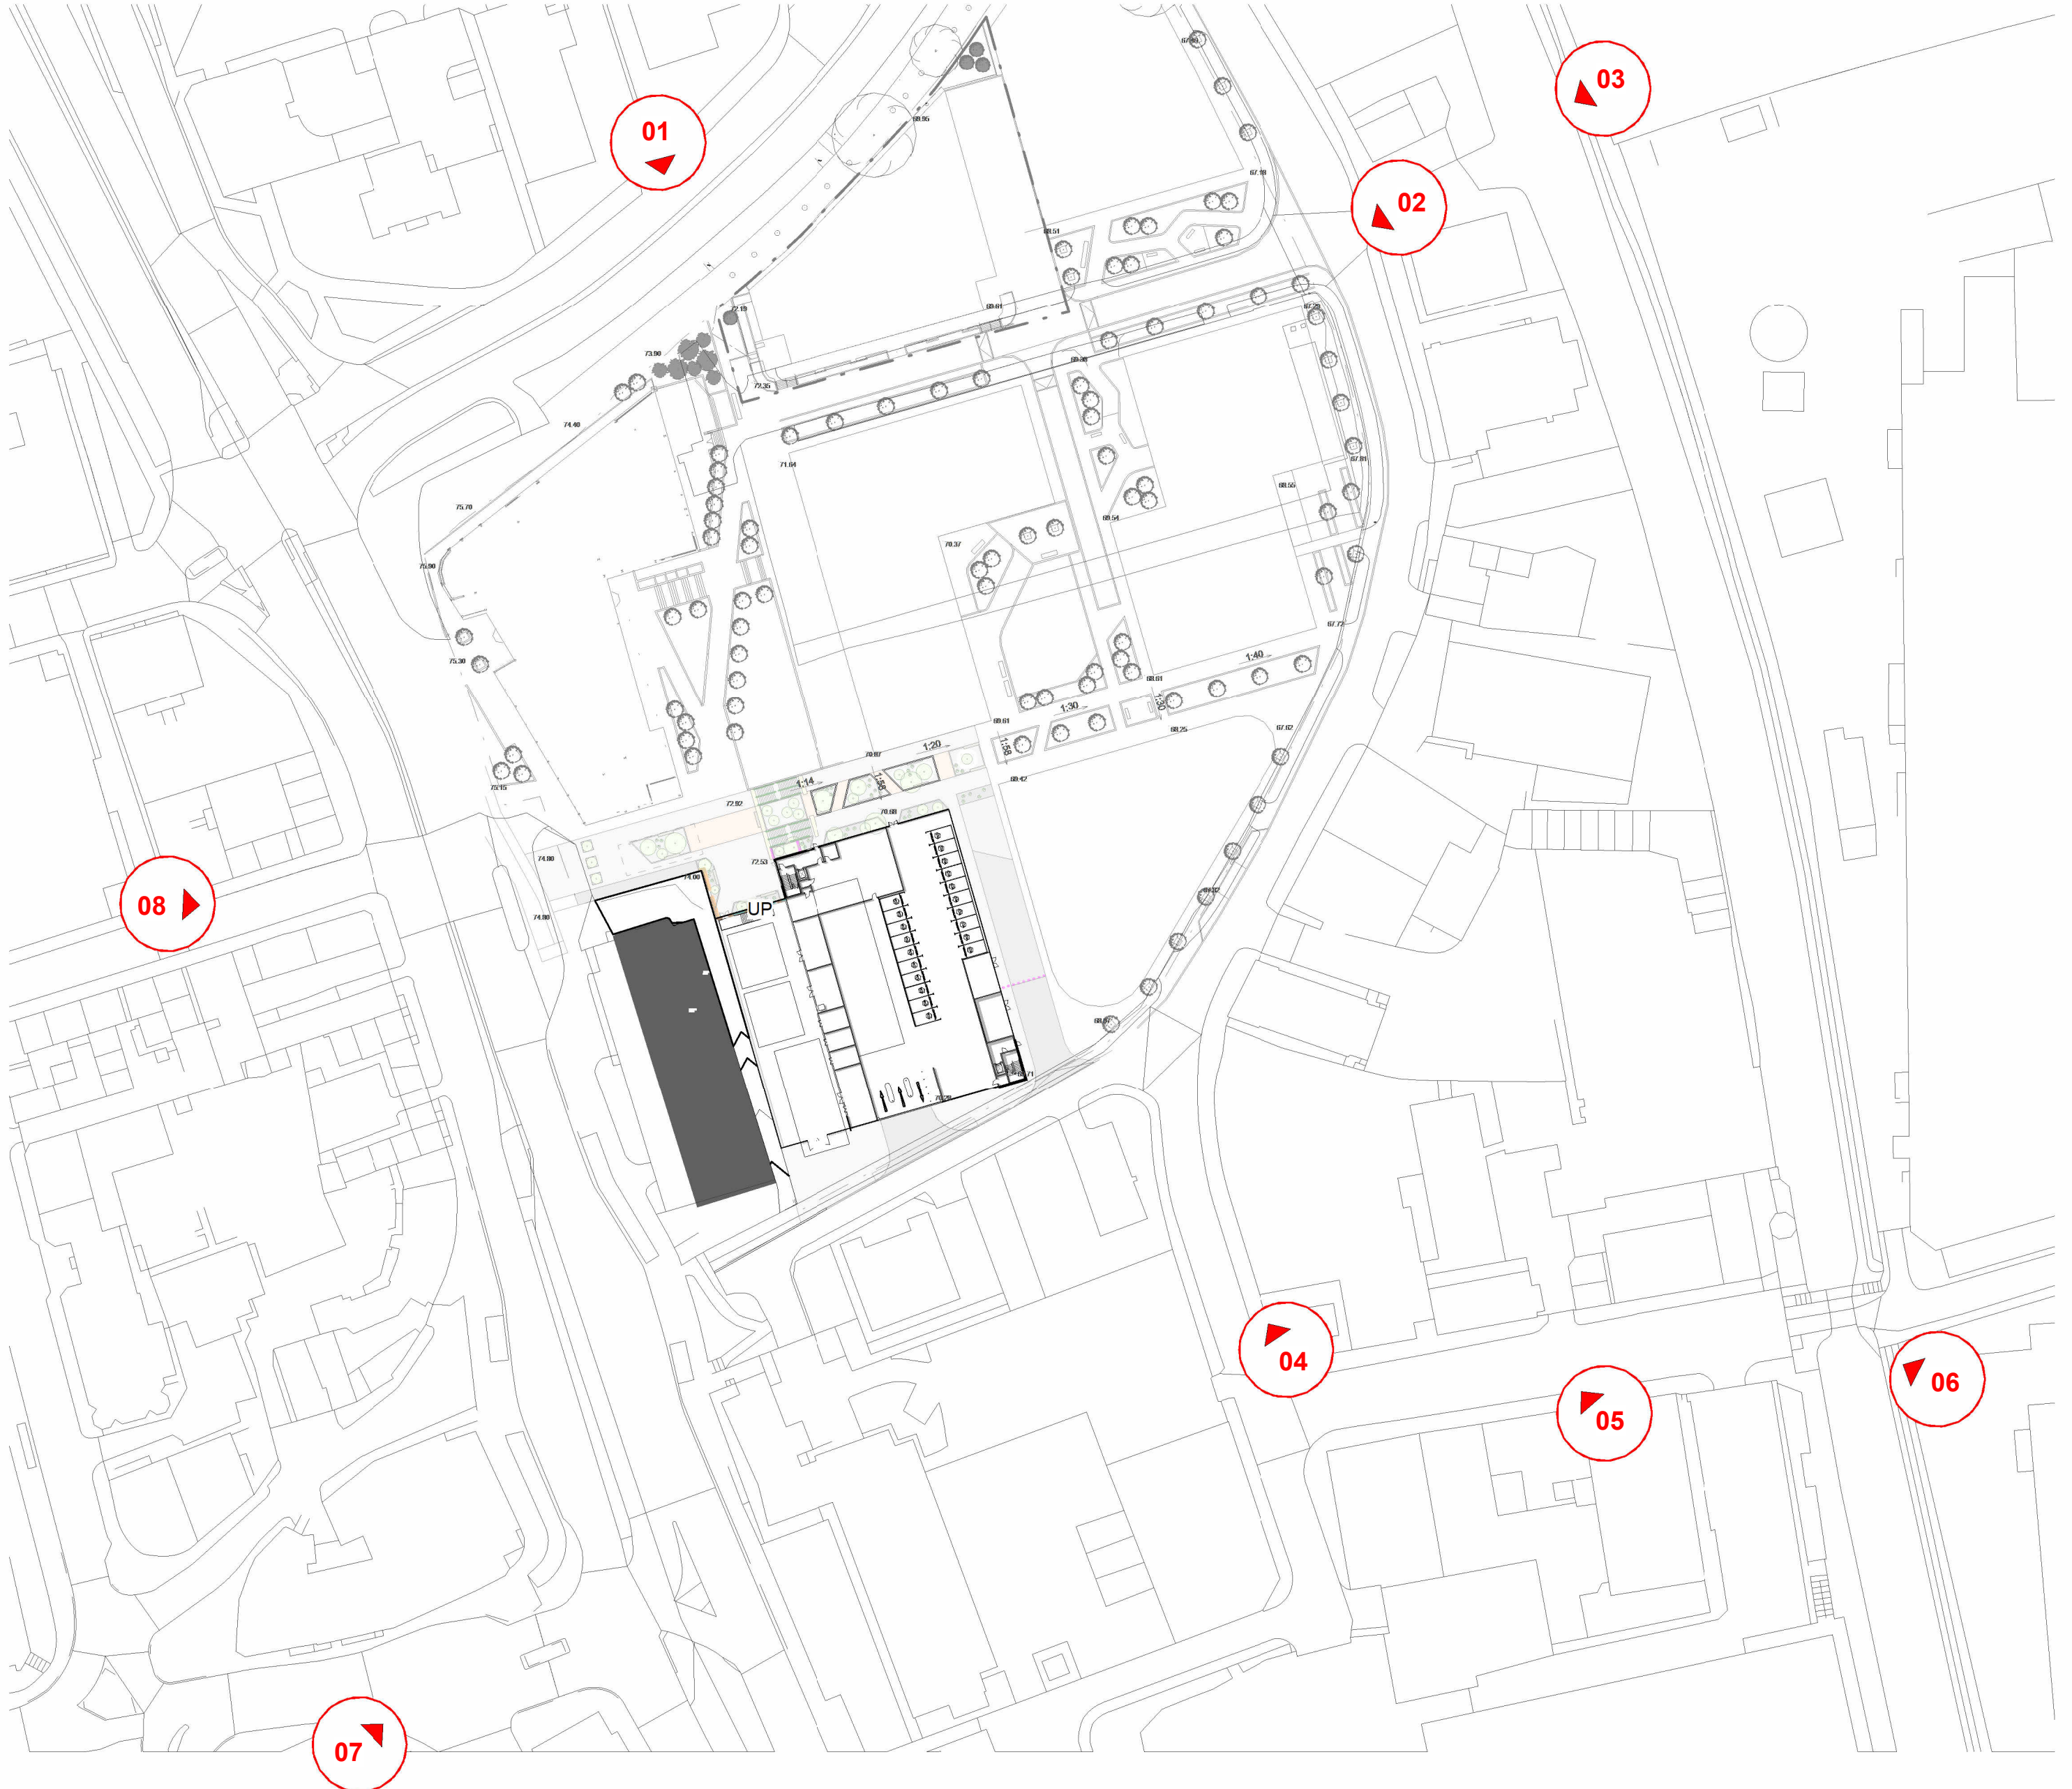

1 Site Massing Views

1 : 1000

P5	Planning Issue	16.10.26	AS	RH
P4	Updated Planning Issue	22.09.26	AS	RH
P3	Initial Issue PA	24.08.26	WH	RH
P2	Issue for Pre App	10.06.2026	WH	RH
P1	First Issue	29.05.2026	WH	RH
Rev	Description	Date	Dr	App
by			by	by
WH		05/29/26		RH

AHR

AHR Architects Ltd
5th Floor
55 Princess Street
Manchester
M2 4EW
United Kingdom

T +44(0)161 8287900
E manchester@ahr.co.uk
www.ahr.co.uk

client name	University of Huddersfield		
project	UoH - MSCP - Integrated Transport Hub		
drawing	Site Massing Views 01		
computer file	\\10.32.1.110\EM_Profile\Folder_redirection\ad\stard\Documents\Revit	plot date	
project number	2025.00083.000	scale	1 : 1000 @A1
drawing number	ITH-AHR-B5-ZZ-DR-A-08120	rev	P5
		issue status	S1

This drawing is to be read in conjunction with all related drawings. All dimensions must be checked and verified on site before commencing any work or producing shop drawings. The originator should be notified immediately of any discrepancy. This drawing is copyright and remains the property of AHR.