


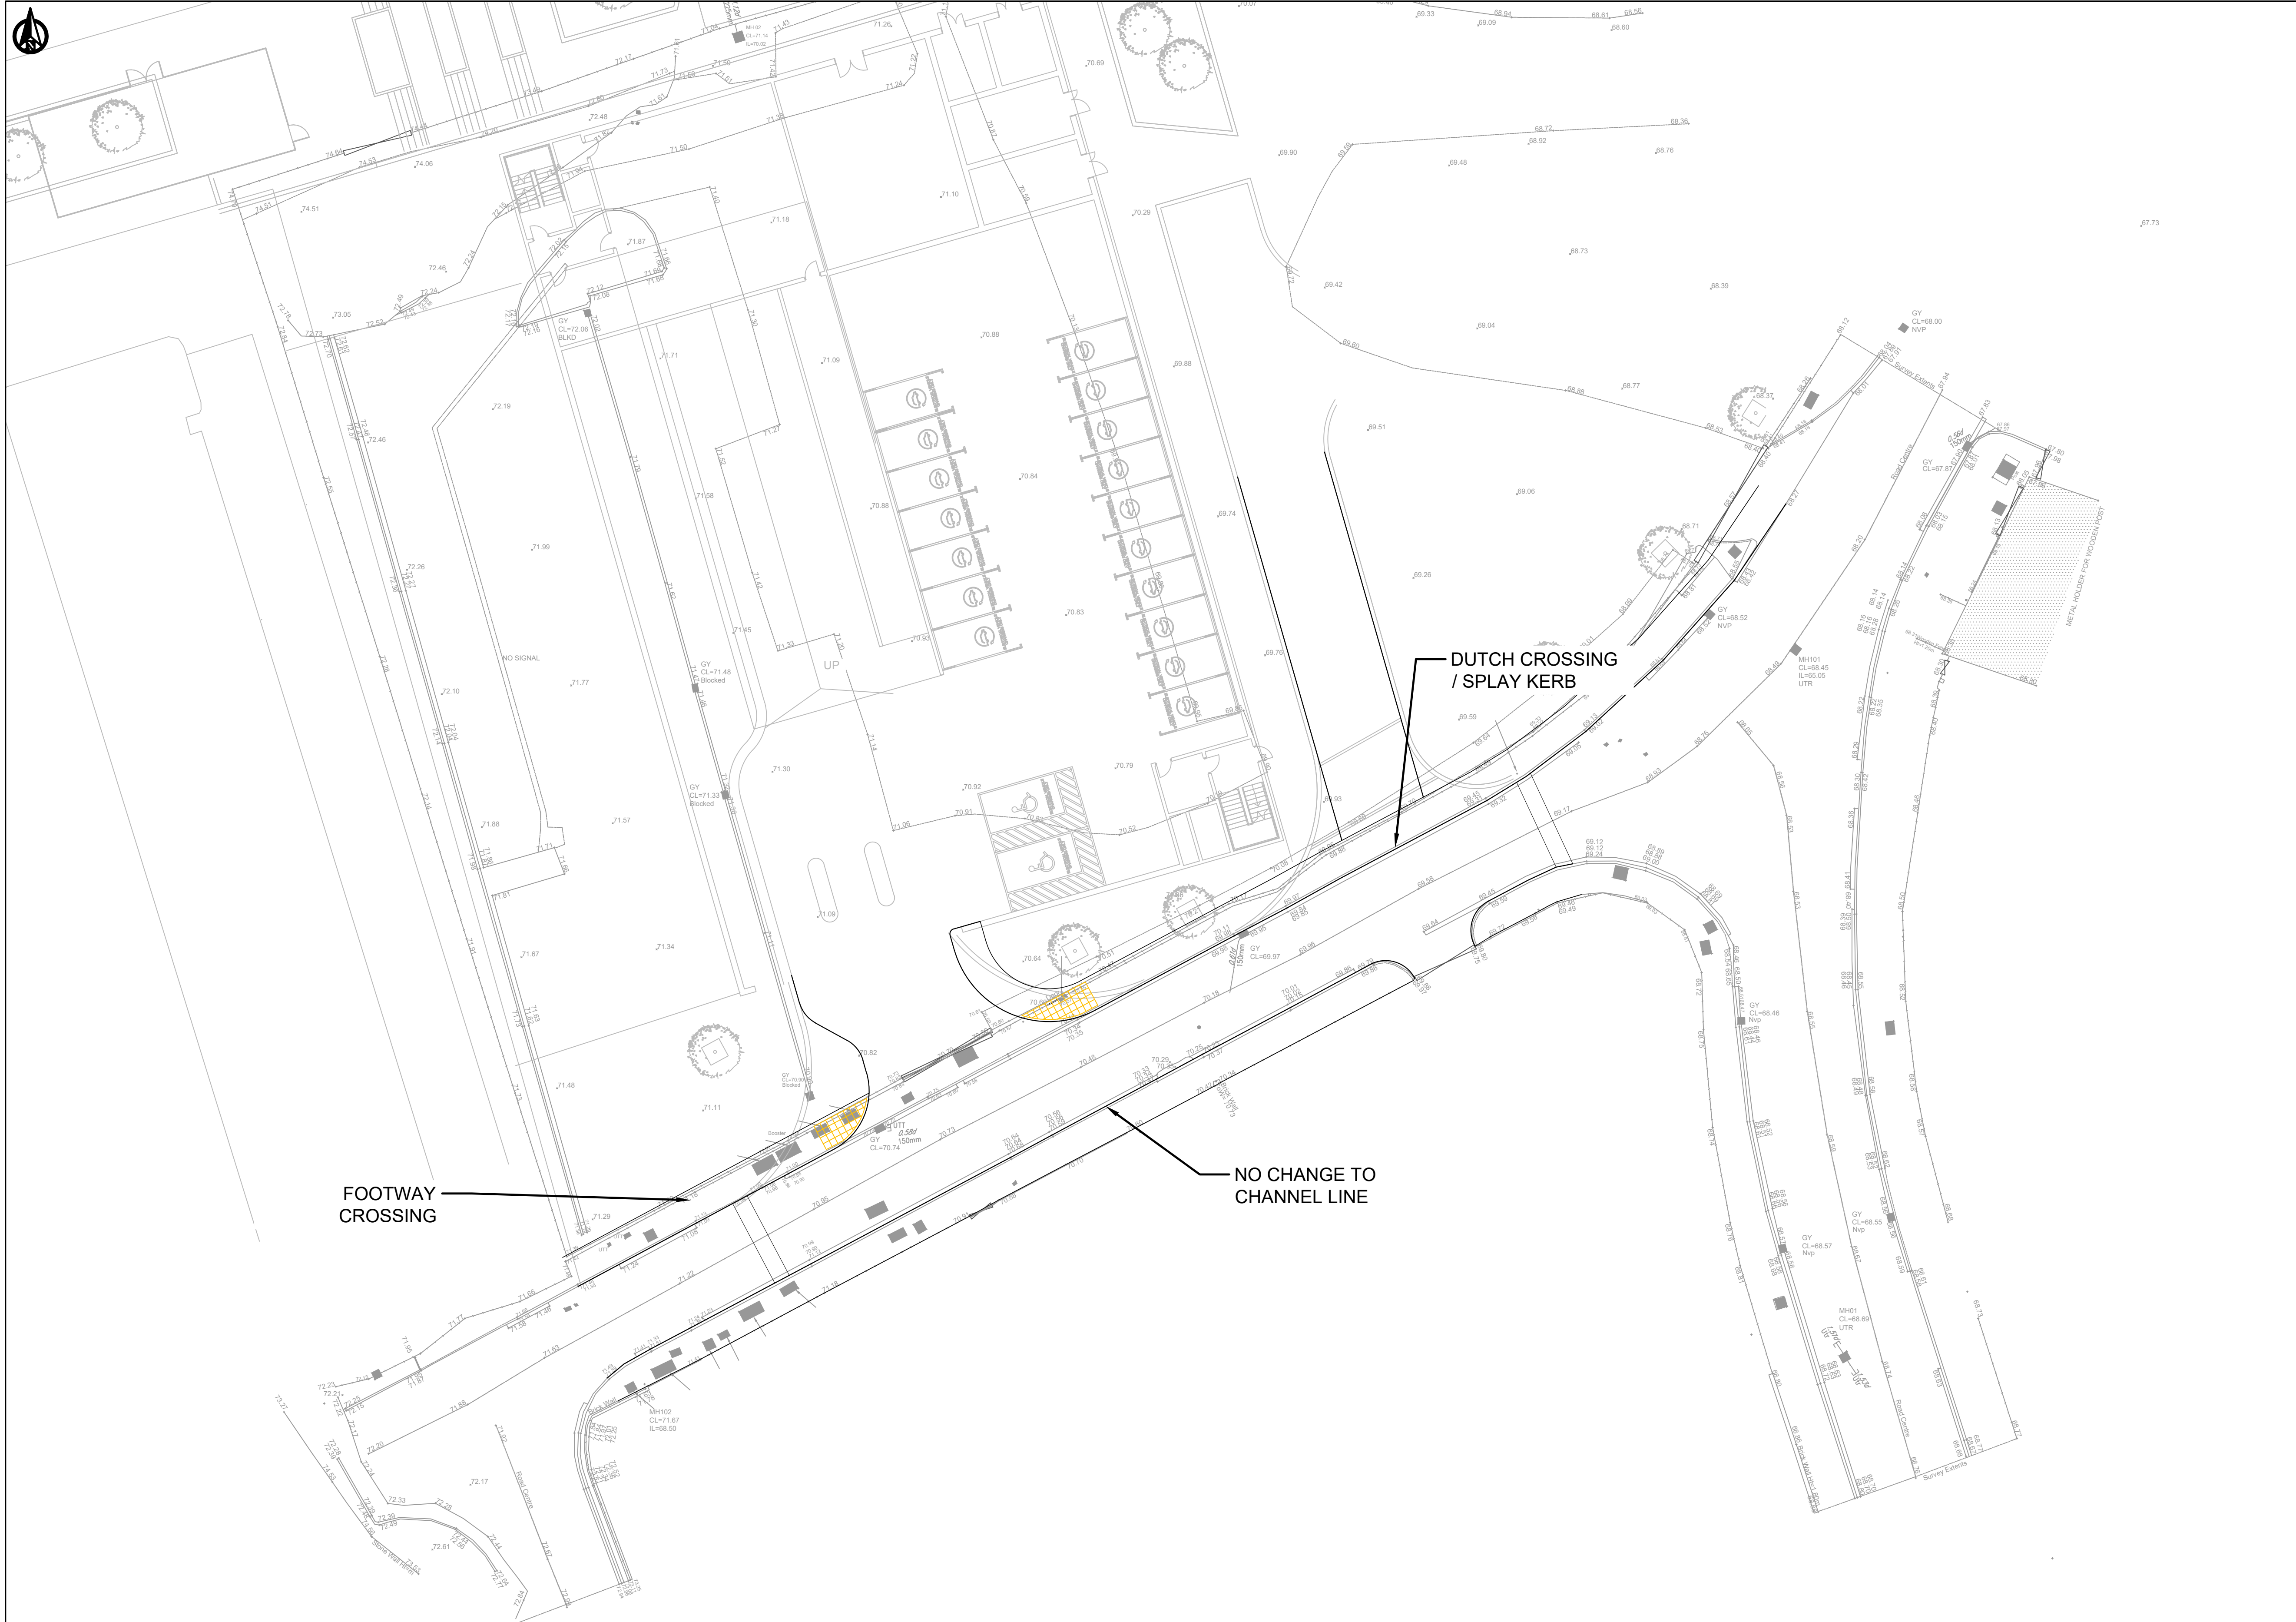

GENERAL NOTES:

1. THIS DRAWING IS TO BE READ IN CONJUNCTION WITH ALL RELEVANT ARCHITECTS AND ENGINEERS DRAWINGS AND SPECIFICATIONS.
2. DO NOT SCALE THIS DRAWING. ANY AMBIGUITIES, OMISSIONS AND ERRORS ON DRAWINGS SHALL BE BROUGHT TO THE ENGINEERS ATTENTION IMMEDIATELY. ALL DIMENSIONS MUST BE CHECKED / VERIFIED ON SITE.
3. ALL DIMENSIONS ARE IN METRES UNLESS OTHERWISE.
4. FOR GENERAL NOTES REFER TO DRAWING.

7 July 2026
-- CHECK PRINT --
Philip Barrett
13:14

P01	FIRST ISSUE		EBR	PB
Rev:	Description:	Date:	By:	Chkd:

Curtins

Merchant Exchange 17-19 Whitworth Street West Manchester M1 5WG
0161 235 2384
manchester@curtins.com
www.curtins.com

Curtins & Structures - Transport Planning - Environmental - Infrastructure - Geotechnical - Conservation & Heritage - Principal Designer
Birmingham • Bristol • Cambridge • Cardiff • Douglas • Dublin • Edinburgh • Glasgow • Kendal • Leeds • Liverpool • London • Manchester • Nottingham

Status:	WORK IN PROGRESS	S0
---------	------------------	----

Project:	UoH TRANSPORT HUB
----------	-------------------

Dwg Title:	OLD LEEDS ROAD S278 GENERAL ARRANGEMENT
------------	--

Drawn By	Designed By	Checked By
EBR	EBR	PB
Date	07/07/26	Scales @ A1
		1:200

Project No - Originator - Function - Spatial - Form - Discipline - Number	Revision
087223 - CUR - 00 - XX - DR - C - 95001	P01

\\fs1-1\Project\087223 UoH Strategic Transport Hub\04 Production\44-Model-Drawings\040891