




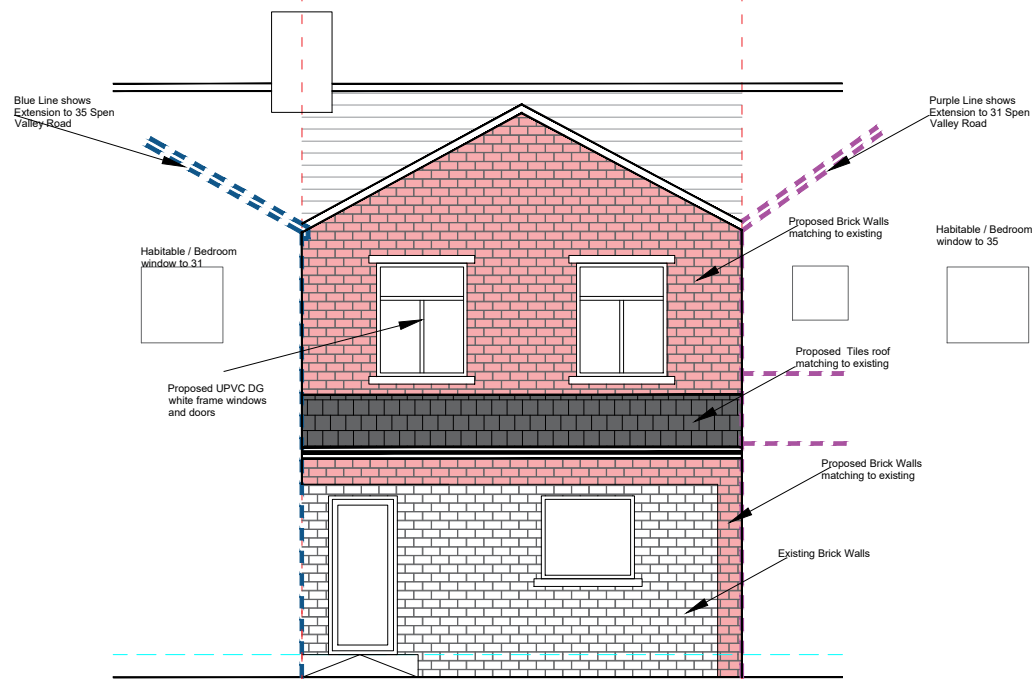


PROPOSED REAR ELEVATION
(South West)

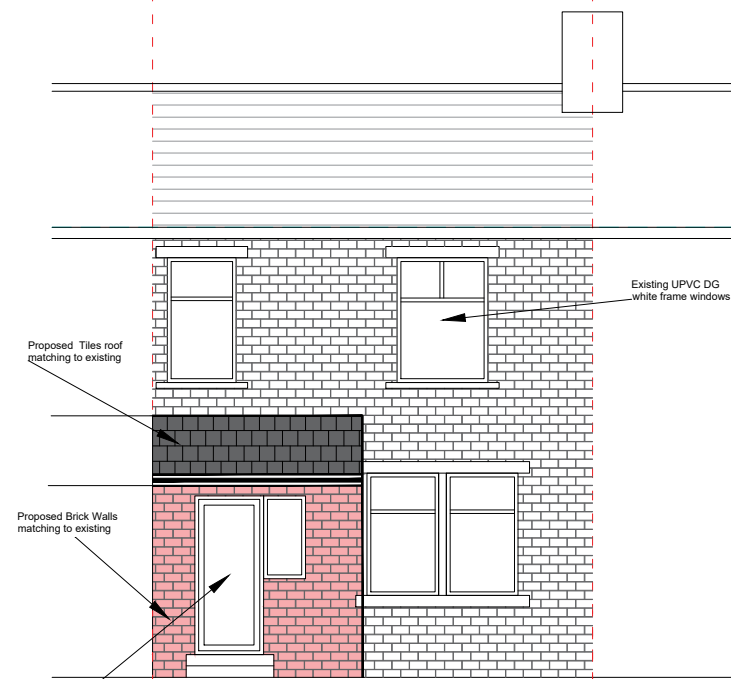

PROPOSED FRONT ELEVATION
(North East)

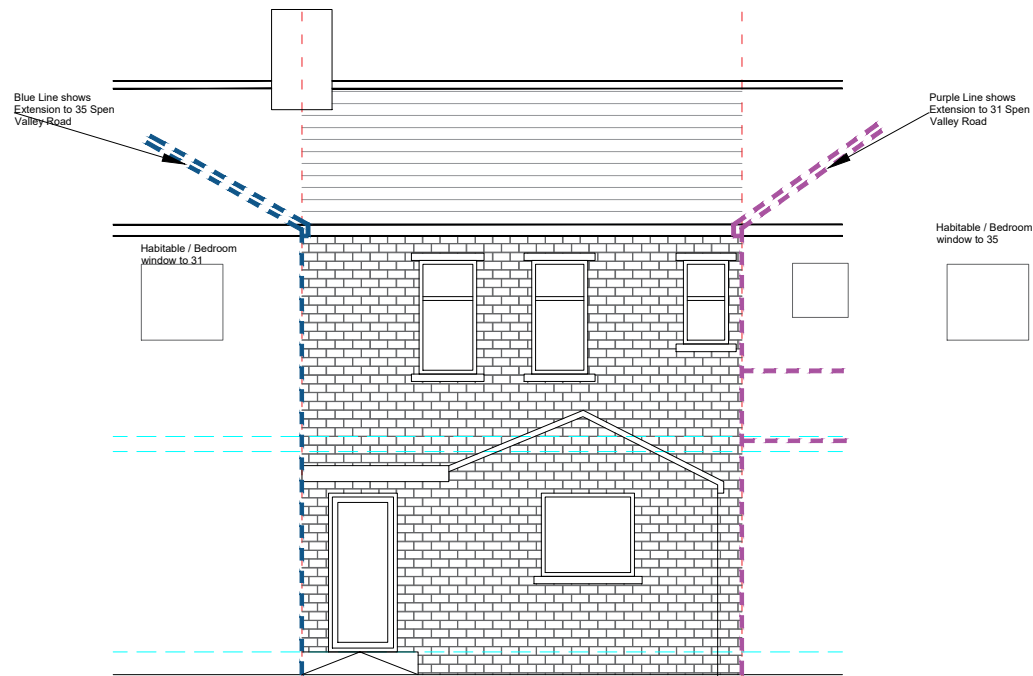

EXISTING REAR ELEVATION
(South West)

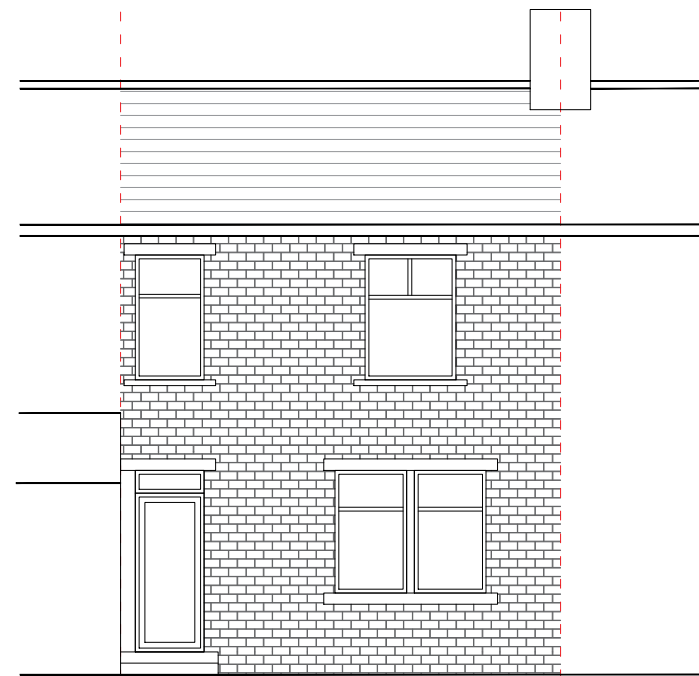

EXISTING FRONT ELEVATION
(North East)

NOTES

This drawing is subject to a detailed building and site survey, therefore no guarantee of its accuracy can be given.
This drawing has been draughted in accordance with the clients design requirements.
All areas are approximate and are subject to a detailed building and site survey and further design development.
All dimensions should be checked prior to commencement of construction on site. Measurements should not be taken off the drawing.

Rev	Revision	Date

JOB
PROPOSED PART SINGLE STOREY AND PART TWO STOREY
REAR AND PORCH TO FRONT EXTENSION

ADDRESS
33 SPEN VALLEY ROAD
DEWSBURY
WF13 3HA
S75 5QP

Mrs Alisha Jan			
DATE	SCALE	SHEET	
15.10.26	1:100	3@A3	