

1:500

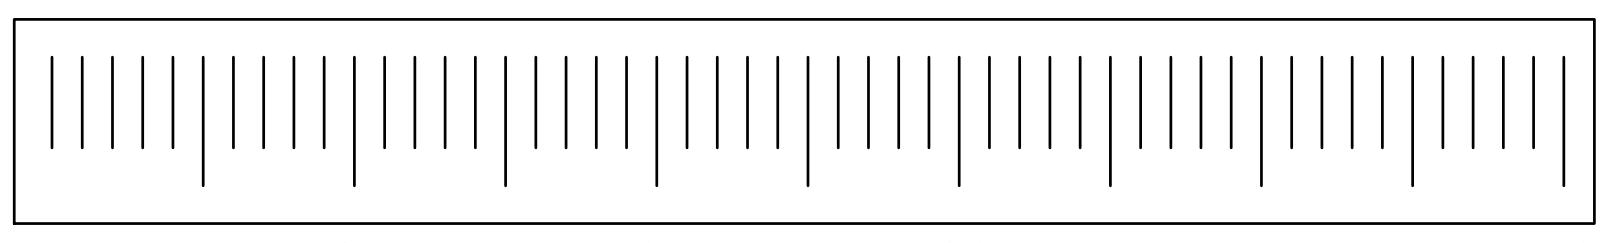

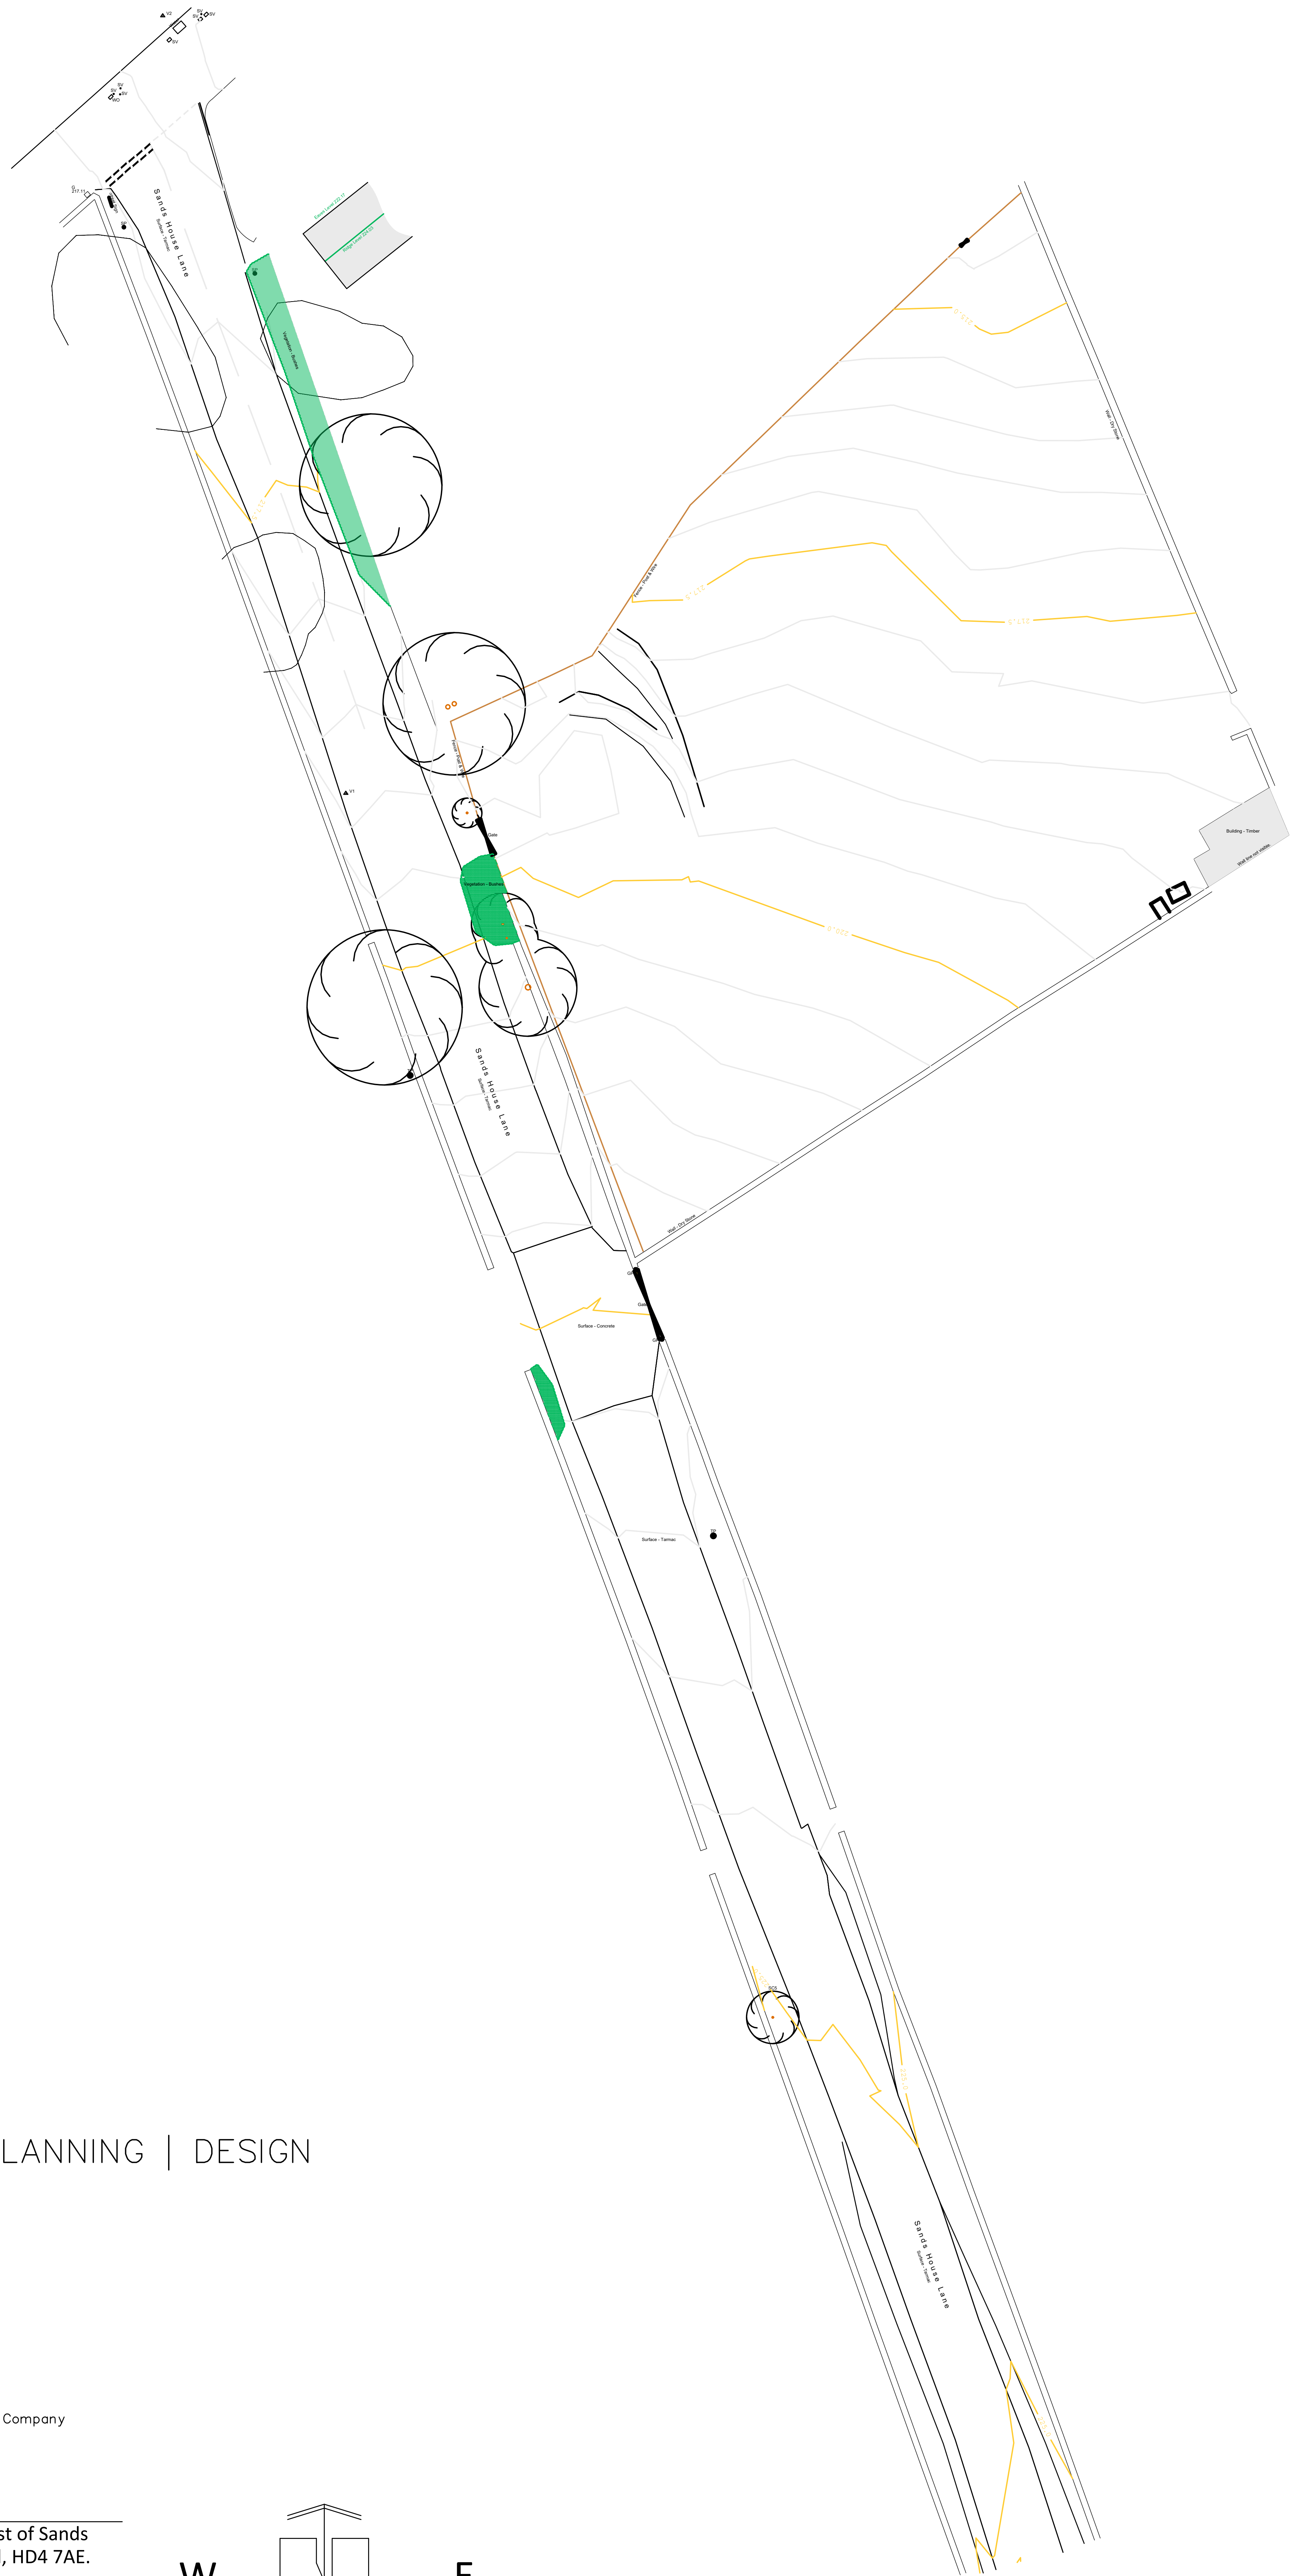

ARCHITECTURE | PLANNING | DESIGN

PAUL MATTHEWS ARCHITECTURAL Ltd
Malkin Farm
Brow Lane
Holmfirth
HD9 2RJ
07946872499
paul@paulmatthewsarchitectural.co.uk
www.paulmatthewsarchitectural.co.uk

Company Registration Number: 09898149 – Company Registered in England and Wales

Project
Residential Development on land to East of Sands House Lane, Crosland Hill, Huddersfield, HD4 7AE.

Client
Mr P Mitchell

Drawing Title/Issue
Existing Topographical Plan

scale	date	sheet size	dwg. no.
1:500	09/2026	A2	26/1324/03

