
NOTE:
All UPVC pipes to be BSI Kitemarked
(certified to WIS 4-35-01 and BS EN13476

All Concrete pipes to be Class 120 to EN 1916/BS5911-1 2002

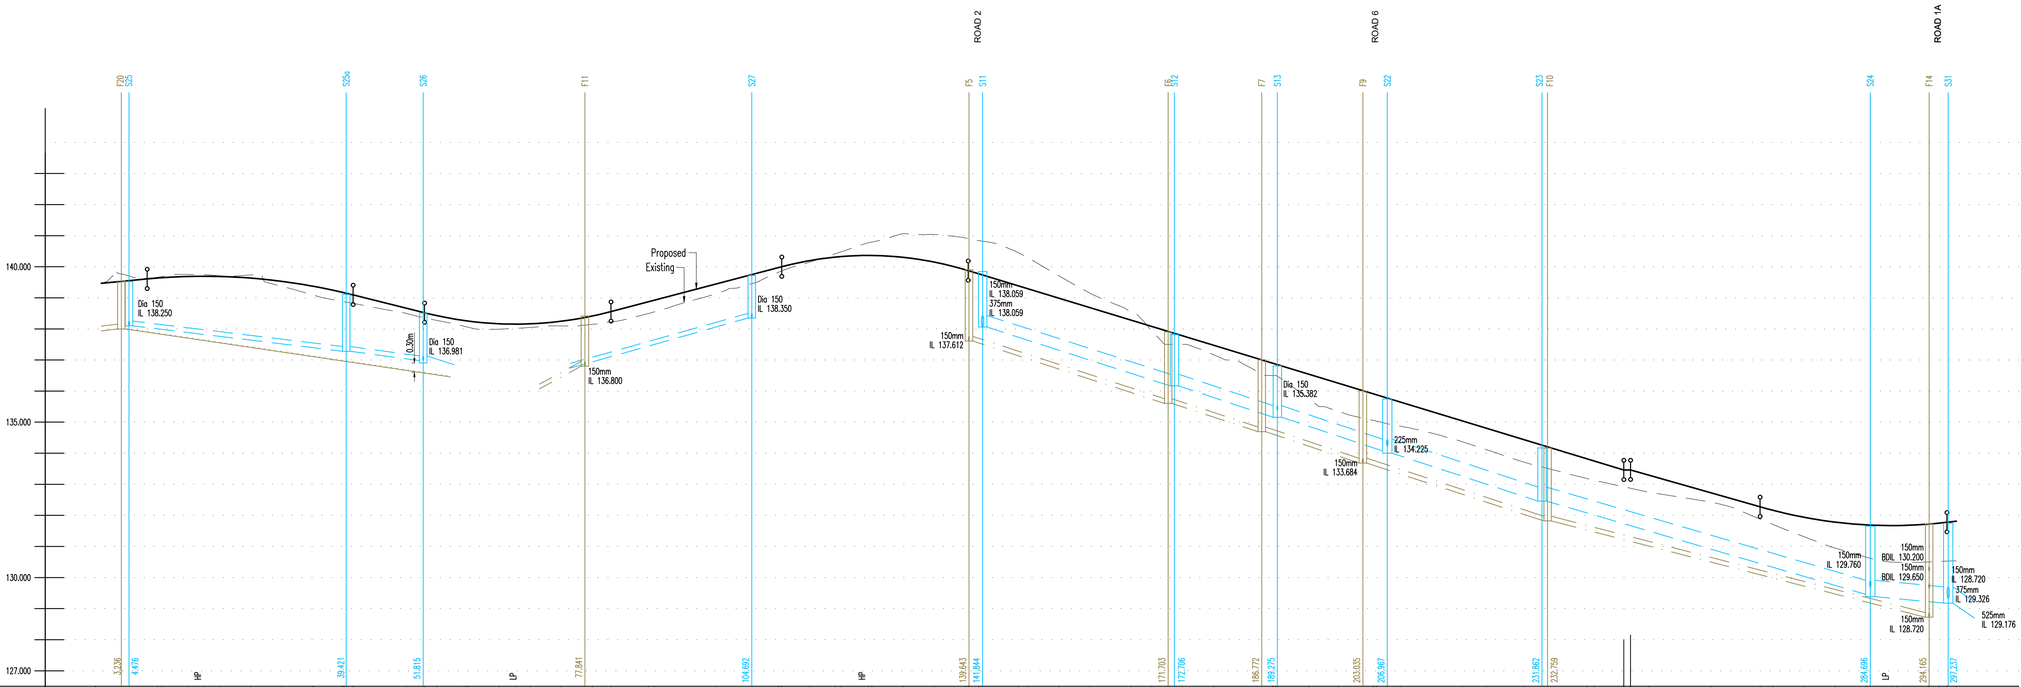

| | | |