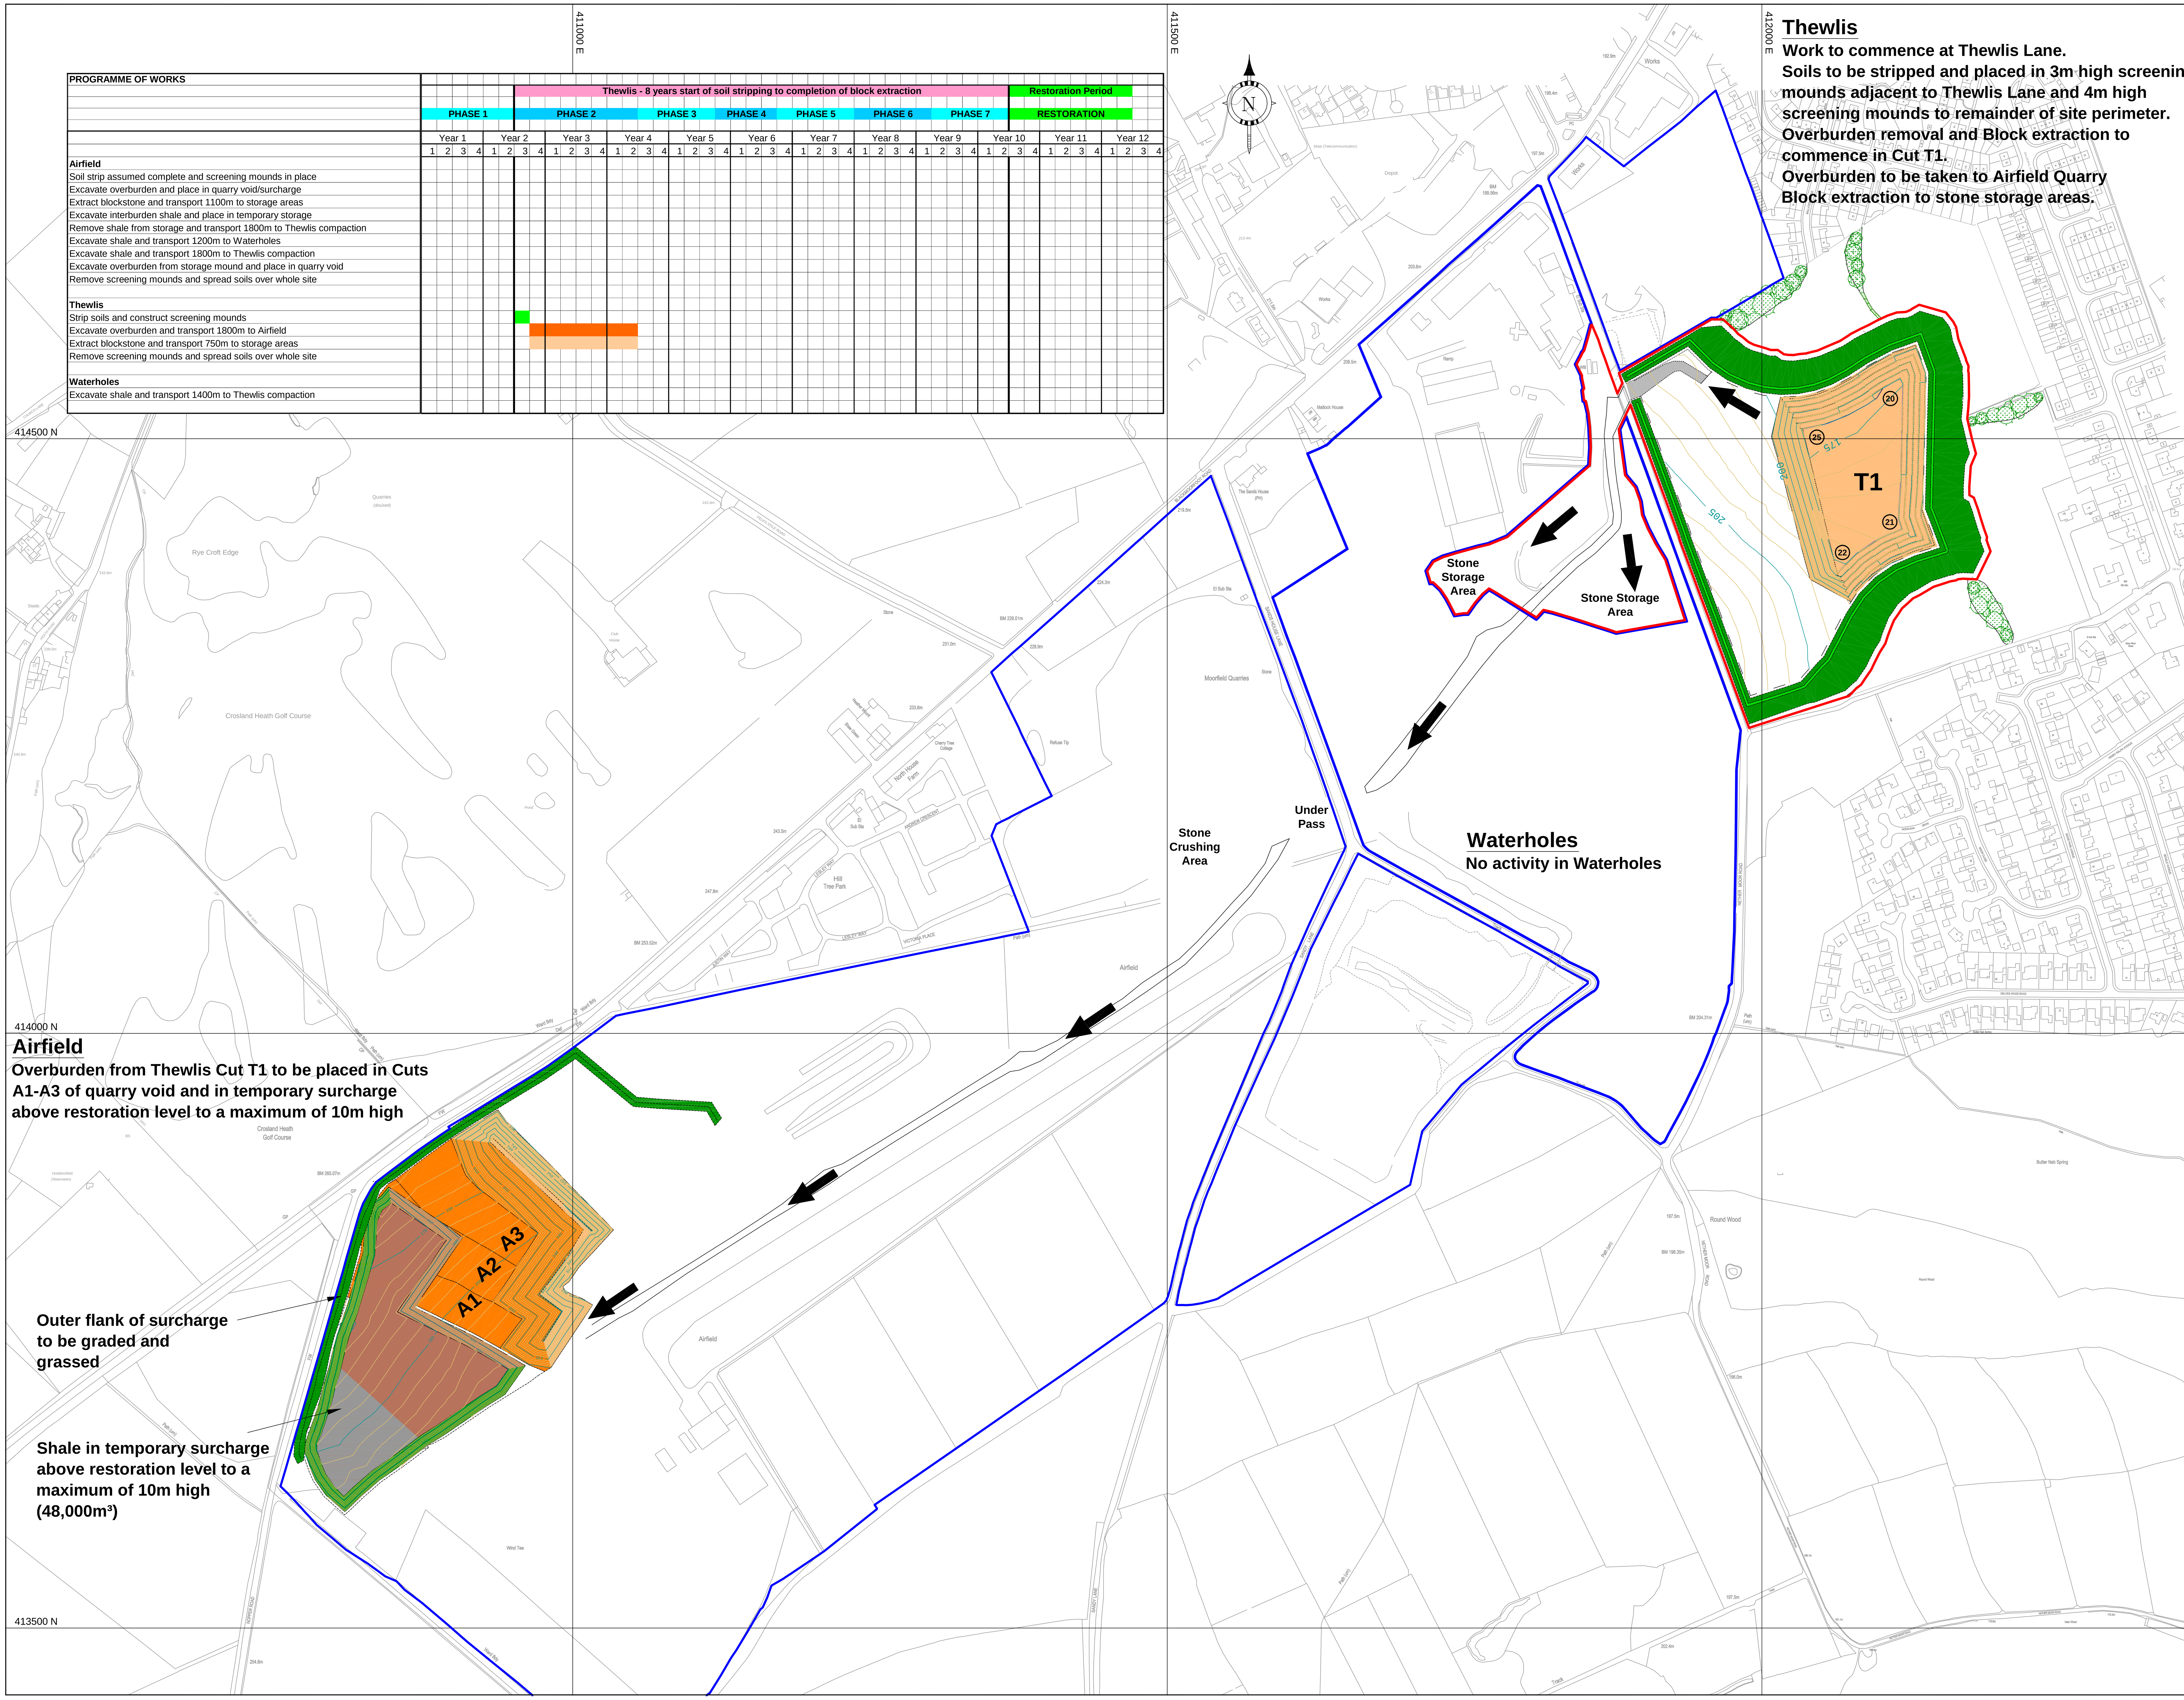

PROGRAMME OF WORKS	Year 1	Year 2	Year 3	Year 4	Year 5	Year 6	Year 7	Year 8	Year 9	Year 10	Year 11	Year 12
		Thewlis - 8 years start of soil stripping to completion of block extraction								Restoration Period		
	PHASE 1	PHASE 2		PHASE 3	PHASE 4	PHASE 5	PHASE 6	PHASE 7		RESTORATION		
	1 2 3 4	1 2 3 4	1 2 3 4	1 2 3 4	1 2 3 4	1 2 3 4	1 2 3 4	1 2 3 4	1 2 3 4	1 2 3 4	1 2 3 4	1 2 3 4
Airfield												
Soil strip assumed complete and screening mounds in place												
Excavate overburden and place in quarry void/surcharge												
Extract blockstone and transport 1100m to storage areas												
Excavate interburden shale and place in temporary storage												
Remove shale from storage and transport 1800m to Thewlis compaction												
Excavate shale and transport 1200m to Waterholes												
Excavate shale and transport 1800m to Thewlis compaction												
Excavate overburden from storage mound and place in quarry void												
Remove screening mounds and spread soils over whole site												
Thewlis												
Strip soils and construct screening mounds												
Excavate overburden and transport 1800m to Airfield												
Extract blockstone and transport 750m to storage areas												
Remove screening mounds and spread soils over whole site												
Waterholes												
Excavate shale and transport 1400m to Thewlis compaction												

Note
The local name Airfield or Airfield Quarry, where used, refers to Crosland Moor Quarry

Rev	Description	Date	By	Chkd

Client: Johnsons Wellfield Quarries Ltd. MyersGroup.co.uk

Project: **THEWLIS LANE QUARRY**

Plan Title: THEWLIS/AIRFIELD/WATERHOLES METHOD OF WORKING - PHASE 2

Silkstone Environmental Ltd
www.silkstoneenvironmental.co.uk
7, Hall Annex, Thorncliffe Park, Chapeltown, Sheffield, S35 2PH
Tel (0114) 2573487 Fax (0114) 2573459

Project No. 10093	Dwg No. 10093/456	Rev
Date: July '12	Drawn: NC / Chkd: MB	Scale: 1:2500 @ A1

The copyright of this plan and its contents are the sole property of Silkstone Environmental Ltd and must not be copied or shown to third parties without prior consent of the Company or its clients.
Crown Copyright. All rights reserved. Licence Number 100038464